Design and drawings are the copyright of architecture:m.

Written permission must be sought before duplication.


Any discrepancy found between information given on this drawing and that given elsewhere or recorded on site shall be notified immediately to the project architect in writing.

Do not scale from this drawing or derive dimensions from digital media.

All dimensions are to be checked prior to work commencing on site.

Status Key
X: Survey
F: Feasibility
P: Planning
D: Detailed Detail
T: Tender
C: Construction
B: As Built

Rev.	Date	By	Note

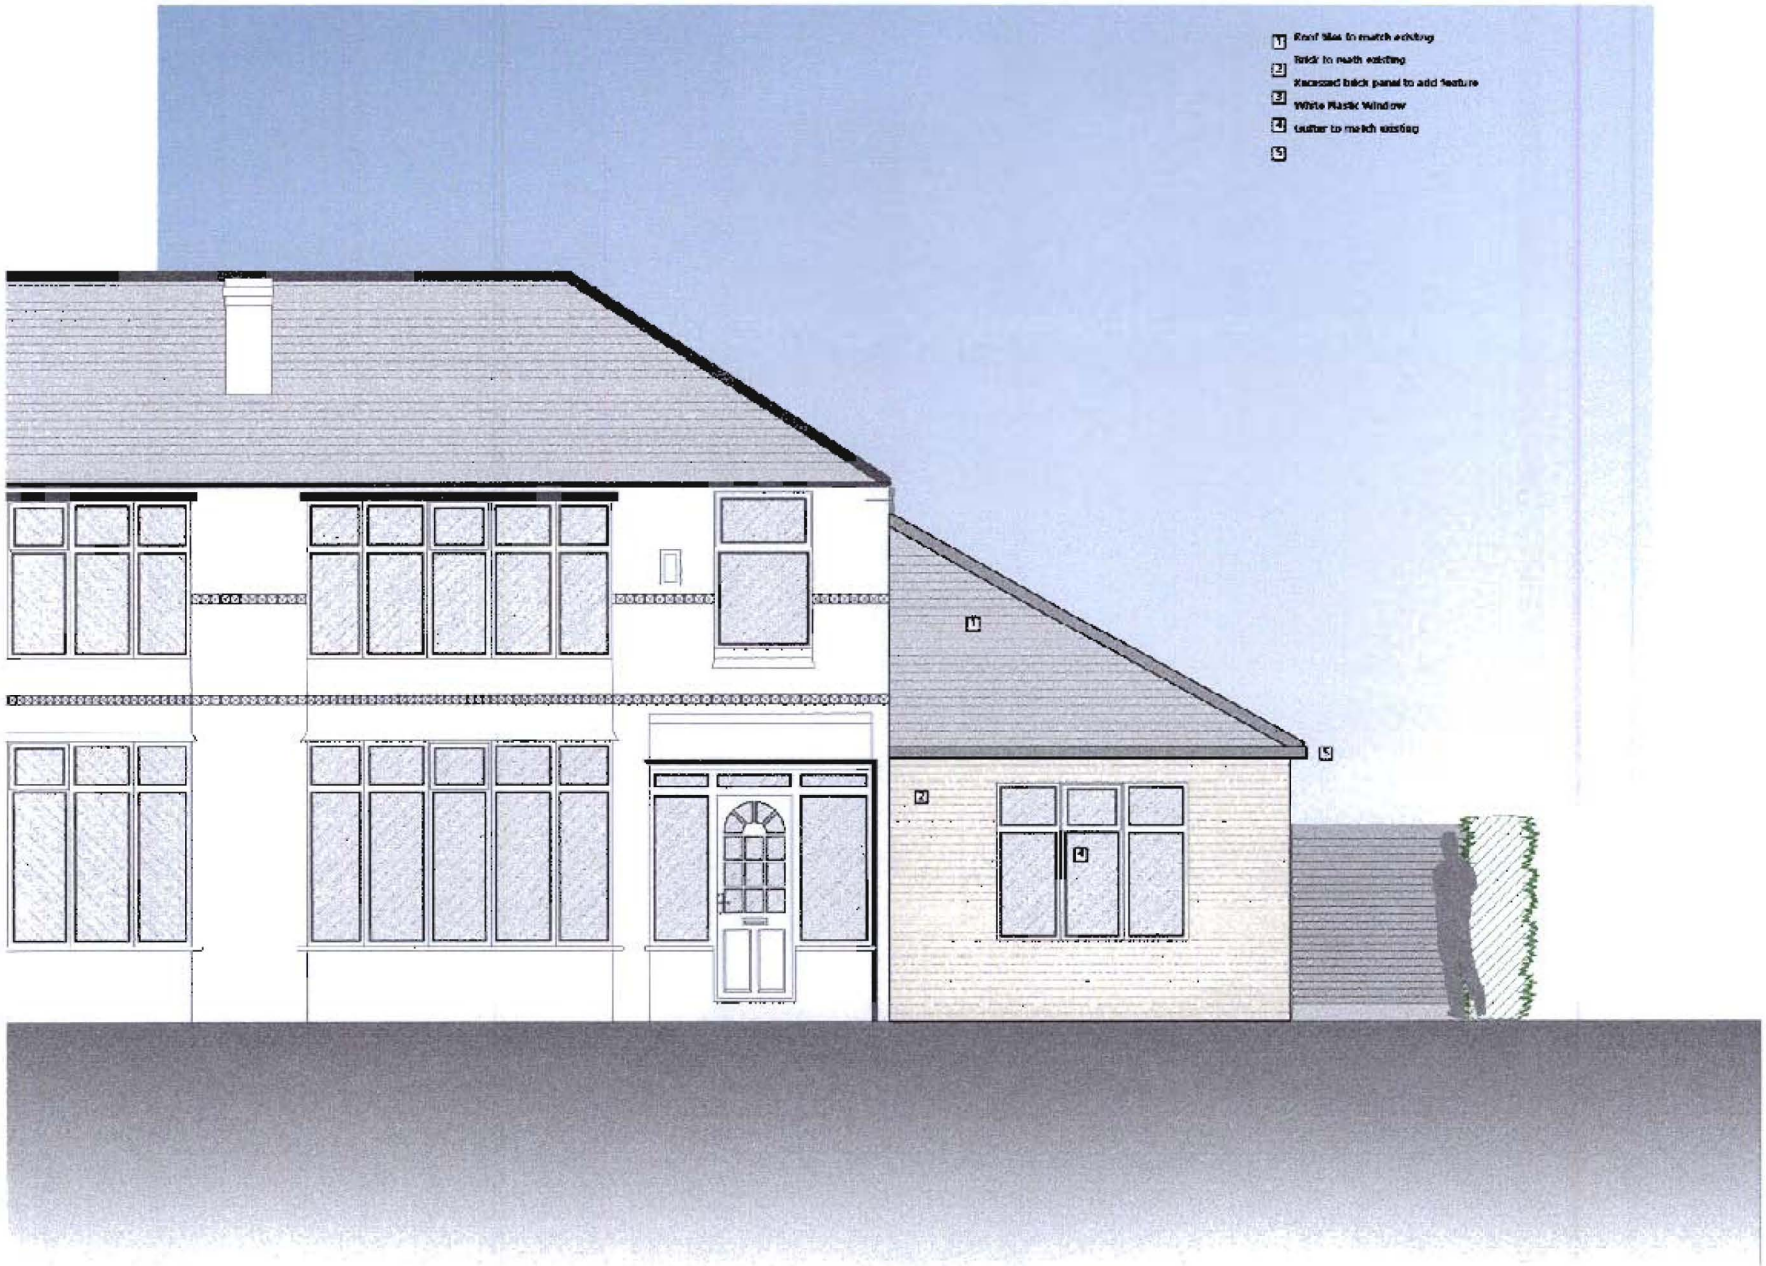

architecture:m
RIBA
Chartered Practice
13 Swan Street,
manchester,
m4 5jw
t: +44 (0) 161 232 5224
f: +44 (0) 161 236 7610
e: mail@architecturem.com

p: Stephens Road
a: Prop Front Elv(sth facing)

d: 04.03.14
s: 1:25@A1, 1:50@A3
dn: NR

job no.	drawing no.	status	rev.
246	•104	• S	• /