
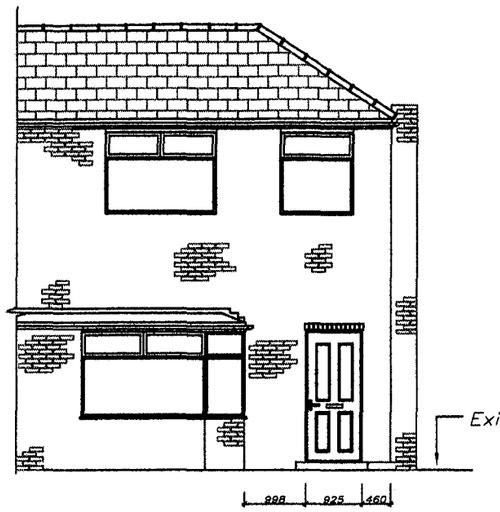



EXISTING FRONT ELEVATION

SCALE 1 : 100

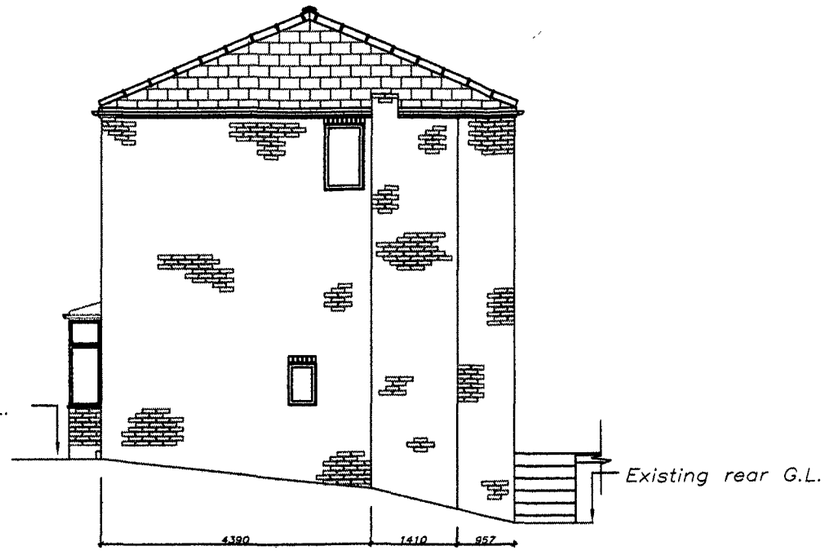

EXISTING SIDE ELEVATION


SCALE 1 : 100

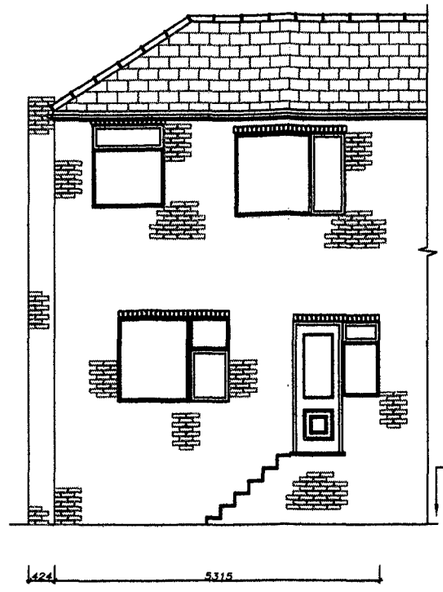

EXISTING REAR ELEVATION


SCALE 1 : 100

PLANNING AND BUILDING CONTROL
18 SEP 2012

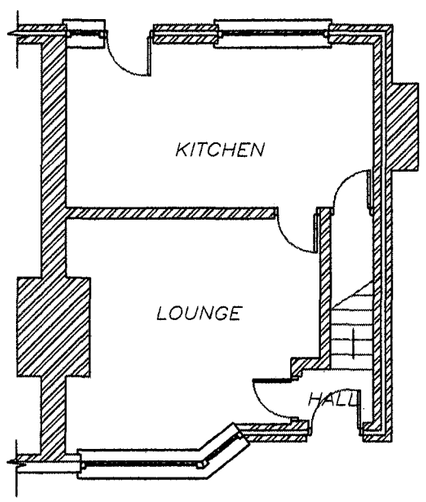

EXISTING PLAN GROUND FLOOR

SCALE 1 : 100

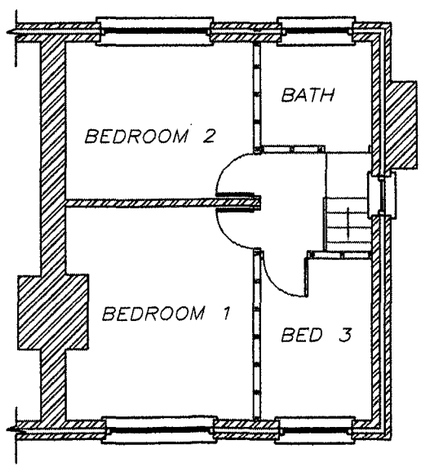

EXISTING PLAN FIRST FLOOR

SCALE 1 : 100

©Reserved 2011

CHRISTOPHER GREER SURVEYING SERVICES
BUILDING SURVEYING SERVICES
LANCASTER
2 Baker Street LA1 2ND (01524 60209)

JOB 2 SELWYN AVENUE, BLACKLEY, MANCHESTER

TITLE EXISTING PLANS AND ELEVATIONS FOR PLANNING APPROVAL

Drawn by:	Checked by:
C.G	C.G
Scale: As Shown	Date: 09/07/12
Drawing No: 2SEL/001	Rev