

DESIGN INTENT DRAWING ONLY.
ANY CONSTRUCTION MUST COMPLY WITH ALL APPLICABLE BUILDING REGULATIONS.

ALL DIMENSIONS IN MM.

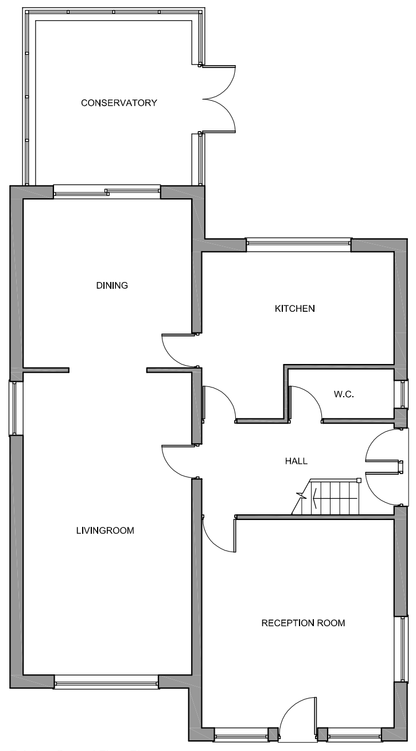


Existing Ground Floor Plan

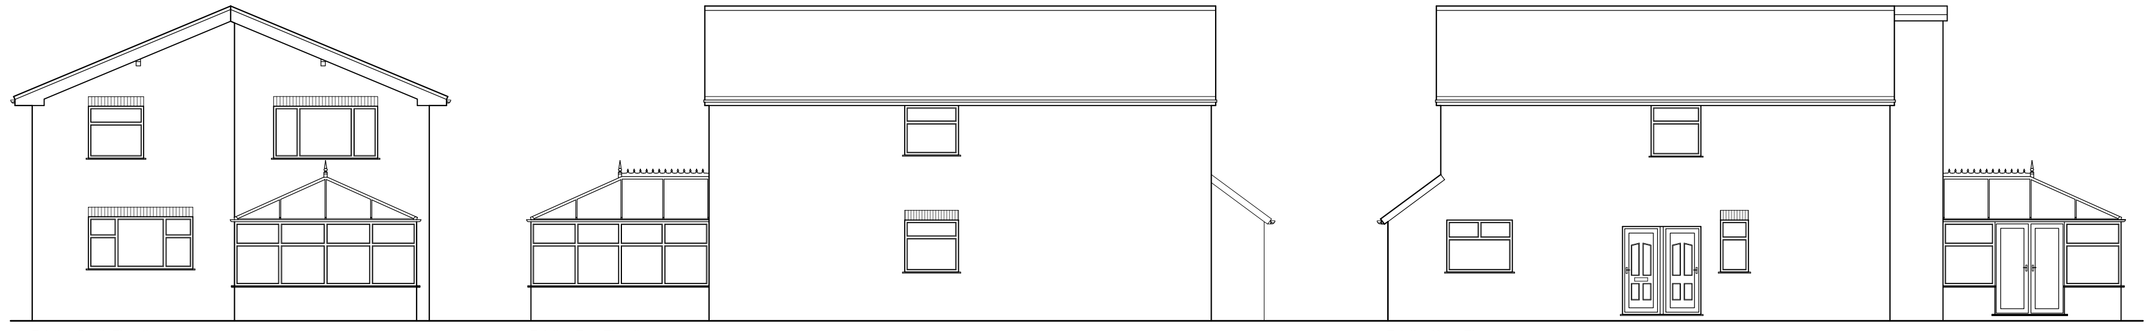


Existing South Elevation

Existing East Elevation

Existing West Elevation

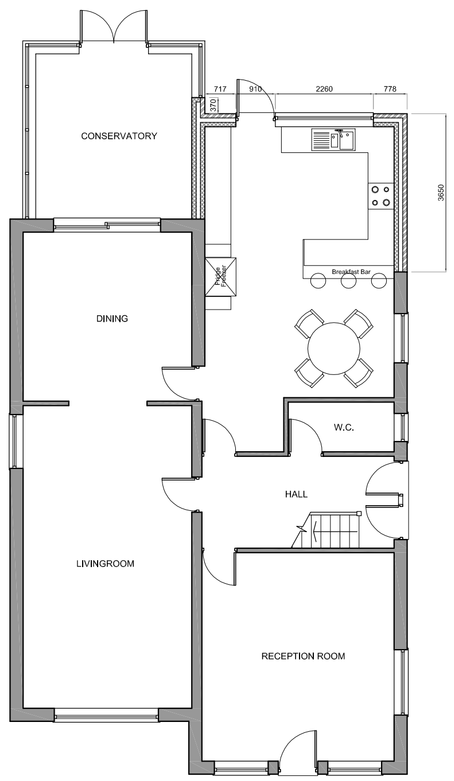

Proposed Ground Floor Plan

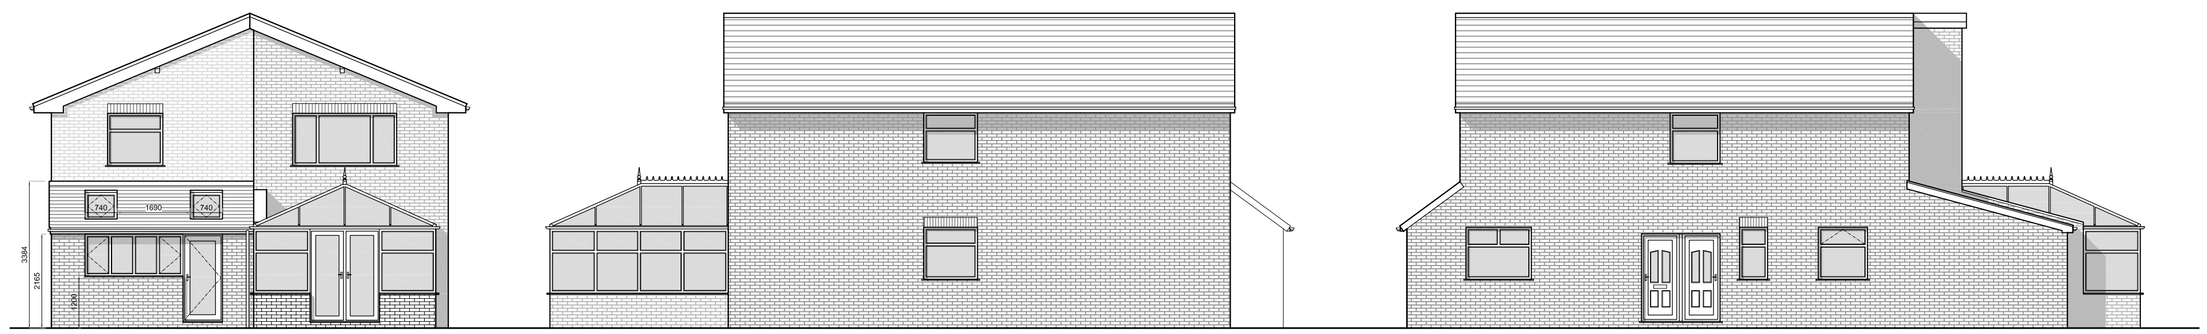

Proposed South Elevation

Proposed East Elevation

Proposed West Elevation

DK ARCHITECTS
ARCHITECTS
t 0161 3593010
m 07814 024033
f 0161 3593183
e nadir@dkarchitects.net
w dkarchitects.net
The Point, 173 Cheetham Hill Road, Manchester M8 8LG

PROJECT:
SINGLE STOREY KITCHEN EXTENSION

ADDRESS:
69 BROAD OAK LANE, DIDSBURY, MANCHESTER

DRG:
EXISTING AND PROPOSED GROUND FLOOR PLAN AND ELEVATIONS

DRG STATUS:
PLANNING SUBMISSION

DATE:	March 2010	DRAWN:	WA
SCALE:	1:100	CHECKED:	ANK
SIZE:	A3	DRG NO:	NK.156.01

COPYRIGHT © 2007 DK ARCHITECTS (MCR) LIMITED. ALL RIGHTS RESERVED.