ROOF PLAN

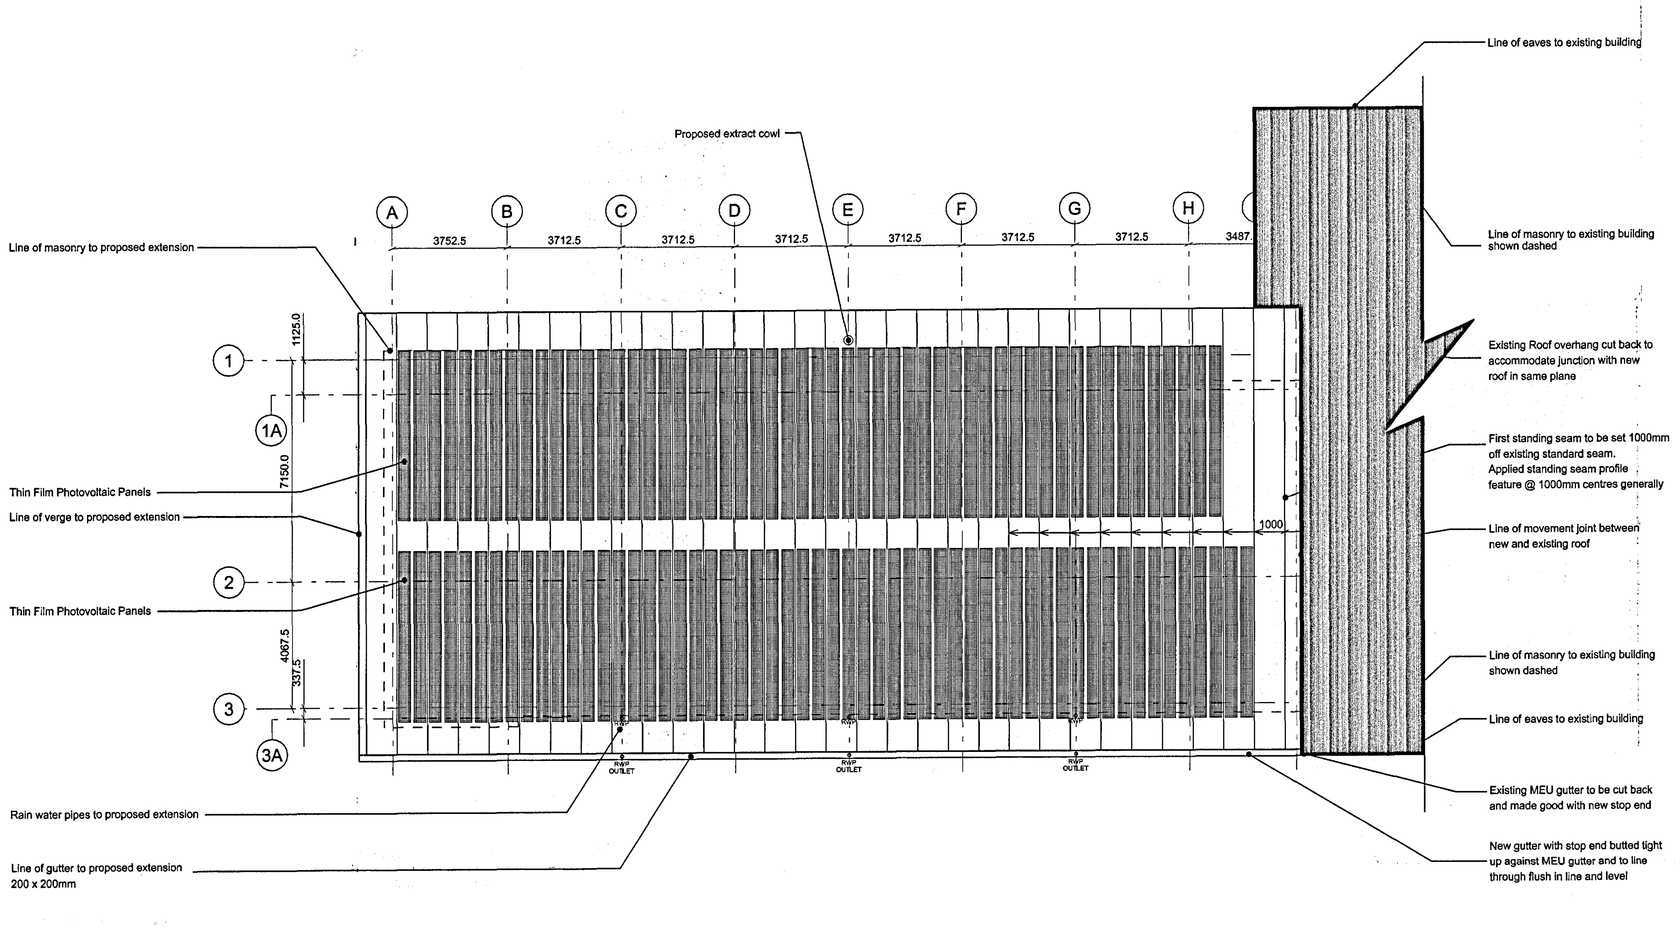

Scale 0m 10m

N

MICHAEL HYDE AND ASSOCIATES LIMITED
chartered architects

REGISTERED OFFICE
51 BARTON ARCADE
DEANSGATE
MANCHESTER M3 2BJ
TEL 0161 834 1018
FAX 0161 834 4798
Manchester@MHA architects.com

ALLIANCE HOUSE
LEOPOLD STREET
SHEFFIELD S1 2GY
TEL 01142 759666
FAX 01142 757751
Sheffield@MHA architects.com

PLANNING AND BUILDING CONTROL
20 OCT 2011

PRELIMINARY DRAWING

CHECKED BY	APPROVED BY	DATE
HC	JL	14.07.11

A 11.10.11 PHOTOVOLTAIC PANELS ADDED TO ROOF ROOF VENTILATION COWL MOVED TO SUIT SPG JL

REVISIONS

UHSM EXTENSION
WYTHENSHAWE HOSPITAL SITE

TITLE

PROPOSED ROOF PLAN

DRAWN	DATE	SCALE
HD	JULY 11	1:100 @ A1
JOB NO	DRAWING	REVISIONS
1ME3	2-009	A



SOUTH ELEVATION

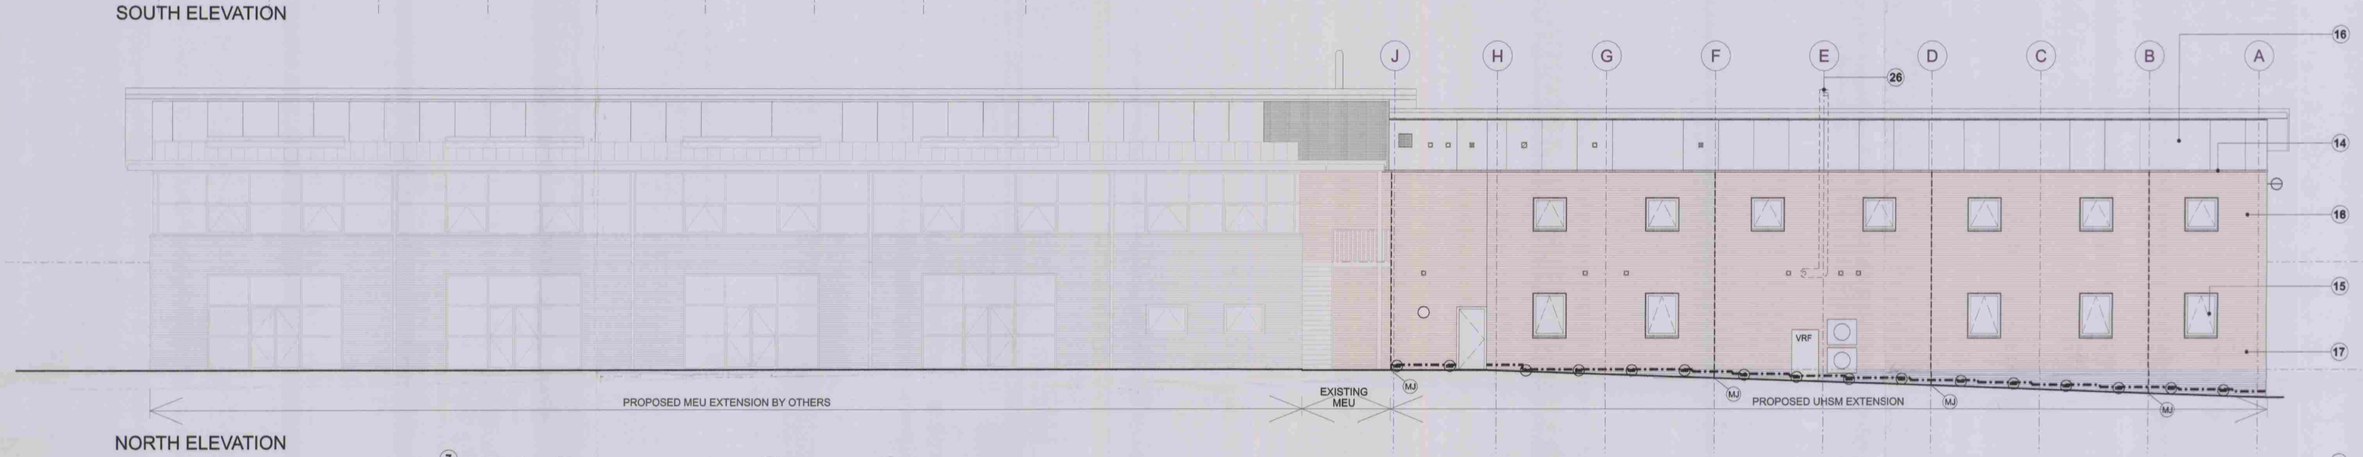

NORTH ELEVATION

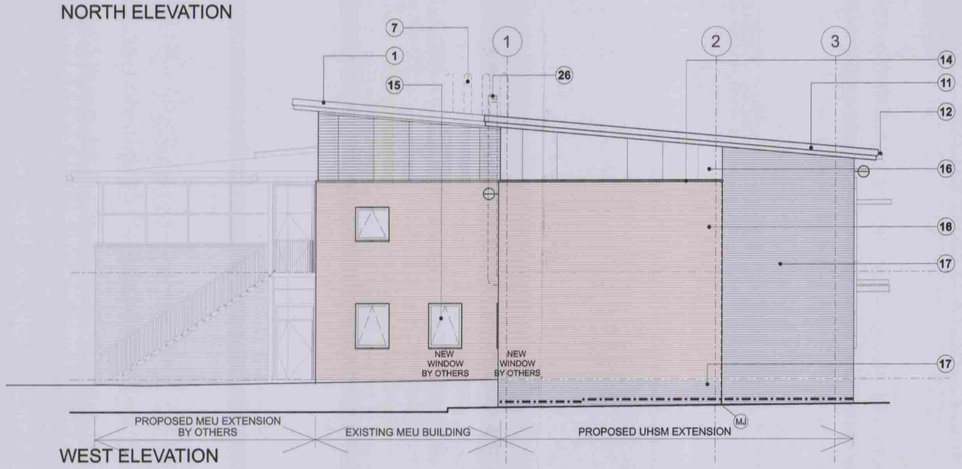

WEST ELEVATION

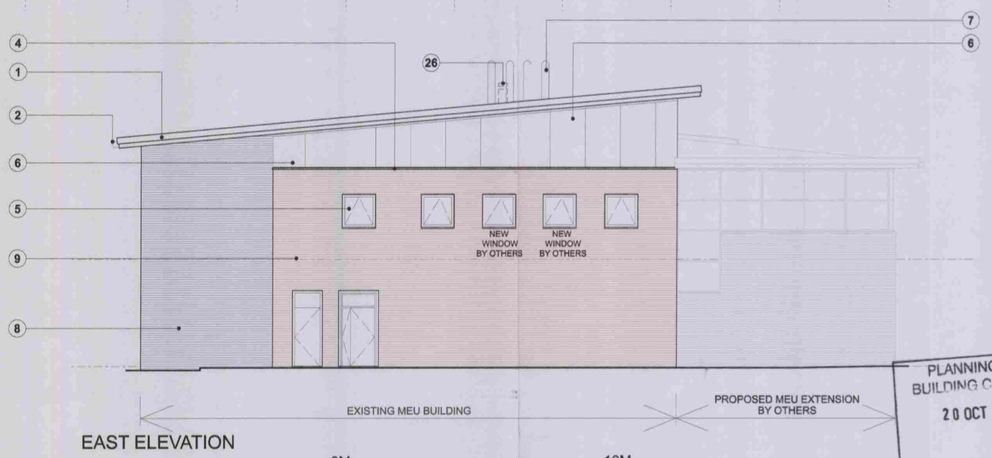

EAST ELEVATION

MATERIALS LEGEND

1. EXISTING GREY SINGLE PLY MEMBRANE ROOF WITH STANDING SEAM APPLIED DETAIL
2. EXISTING GREY PPC ALUMINIUM GUTTER AND FASCIA
3. EXISTING GREY PPC ALUMINIUM RAIN WATER PIPES
4. EXISTING GREY PPC ALUMINIUM DRIP FLASHING AND SOFFIT
5. EXISTING GREY PPC ALUMINIUM FRAMED WINDOWS
6. EXISTING WHITE CLADDING
7. EXISTING MEU FLUES
8. EXISTING BLUE ENGINEERING BRICKWORK
9. EXISTING BUFF BRICKWORK
10. EXISTING WHITE PPC STEEL EXTERNAL DOOR
11. PROPOSED GREY SINGLE PLY MEMBRANE ROOF WITH STANDING SEAM APPLIED DETAIL TO MATCH EXISTING
12. PROPOSED GREY PPC ALUMINIUM GUTTER AND FASCIA TO MATCH EXISTING
13. PROPOSED GREY PPC ALUMINIUM RAIN WATER PIPES TO MATCH EXISTING
14. PROPOSED GREY PPC ALUMINIUM DRIP FLASHING AND SOFFIT TO MATCH EXISTING
15. PROPOSED GREY PPC ALUMINIUM FRAMED WINDOWS TO MATCH EXISTING
16. PROPOSED WHITE CLADDING TO MATCH EXISTING
17. PROPOSED BLUE ENGINEERING BRICKWORK TO MATCH EXISTING
18. PROPOSED BUFF BRICKWORK TO MATCH EXISTING
19. PROPOSED GREY PPC ALUMINIUM FRAMED CURTAIN WALLING
20. PROPOSED GALVANISED STEEL STAIR
21. PROPOSED BRISE SOLEIL TO MATCH EXISTING
22. PROPOSED JULIETTE BALCONY TO MATCH EXISTING
23. PROPOSED WHITE PPC STEEL EXTERNAL DOOR TO MATCH EXISTING
24. PROPOSED GREY PPC ALUMINIUM FRAMED ROOFLIGHTS
25. PROPOSED STEEL COLUMN
26. PROPOSED LOCATION EXTRACT COWL IF REQUIRED
27. PROPOSED THIN FILM PHOTOVOLTAIC PANELS

SCALE 0M 10M

KEY

- BULKHEAD LIGHT FITTING
- CCTV CAMERA
- LIFT SHAFT VENT TERMINATION
- VENT TERMINATION 100mm DIA
- VENT TERMINATION 125mm DIA
- VENT TERMINATION 160mm DIA

N.B. VENT COVERS IN BRICKWORK TO BE BUFF. COLOURED. VENT COVERS IN CLADDING TO BE WHITE.

- MJ MOVEMENT JOINT
- AIR BRICKS AT 1800mm c/c, POSITIONED NEATLY AS INDICATED
- LINE OF DPC
- WALL MOUNTED EXTERNAL HEAT PUMP CONDENSOR
- VRF FLOOR STANDING EXTERNAL VRF CONDENSOR

MICHAEL HYDE AND ASSOCIATES LIMITED
chartered architects

REGISTERED OFFICE
51 BARTON ARCADE
DEANSGATE
MANCHESTERM3 2BJ
TEL 0161 834 1018
FAX 0161 834 4798
Manchester@MHA architects.com

ALLIANCE HOUSE
LEOPOLD STREET
SHEFFIELD S1 2GY
TEL 01142 759866
FAX 01142 757751
Sheffield@MHA architects.com

PLANNING AND BUILDING CONTROL
20 OCT 2011

H 11-10-11 PHOTOVOLTAICS ADDED TO ROOF. PLANT COORDINATED. SRG JL
G 05-09-11 CLADDING PANEL SETTING OUT AMENDED GRID LINES ADDED. SRG JL
F 25-07-11 GROUND LEVELS UPDATED TO REFLECT EXTERNAL WORKS AND SITE PLAN. AIR BRICKS AND DPC LINE ADDED. HC JL
E 25-04-11 BALUSTRADES AND BRISE SOLEIL UPDATED TO REFLECT EXISTING. HC JL
D 31-05-11 MOVEMENT JOINTS INDICATED. HC JL
C 31-05-11 ELEVATIONS UPDATED TO SUIT UPDATED PLANS. HC JL
B 29-04-10 EXTRACT COWL INDICATED. JL
A 16-04-10 FULL UPDATE IN LINE WITH SKETCH PLANS (INC BRICK CLADDING). HD
REVISIONS

UHSM EXTENSION
WYTHENSHAWE HOSPITAL SITE
TITLE

PROPOSED ELEVATIONS

DRAWN	DATE	SCALE
HD	APRIL 10	1:100 @ A1
JOB No	DRAWING	REVISIONS
1ME3	4-002	H