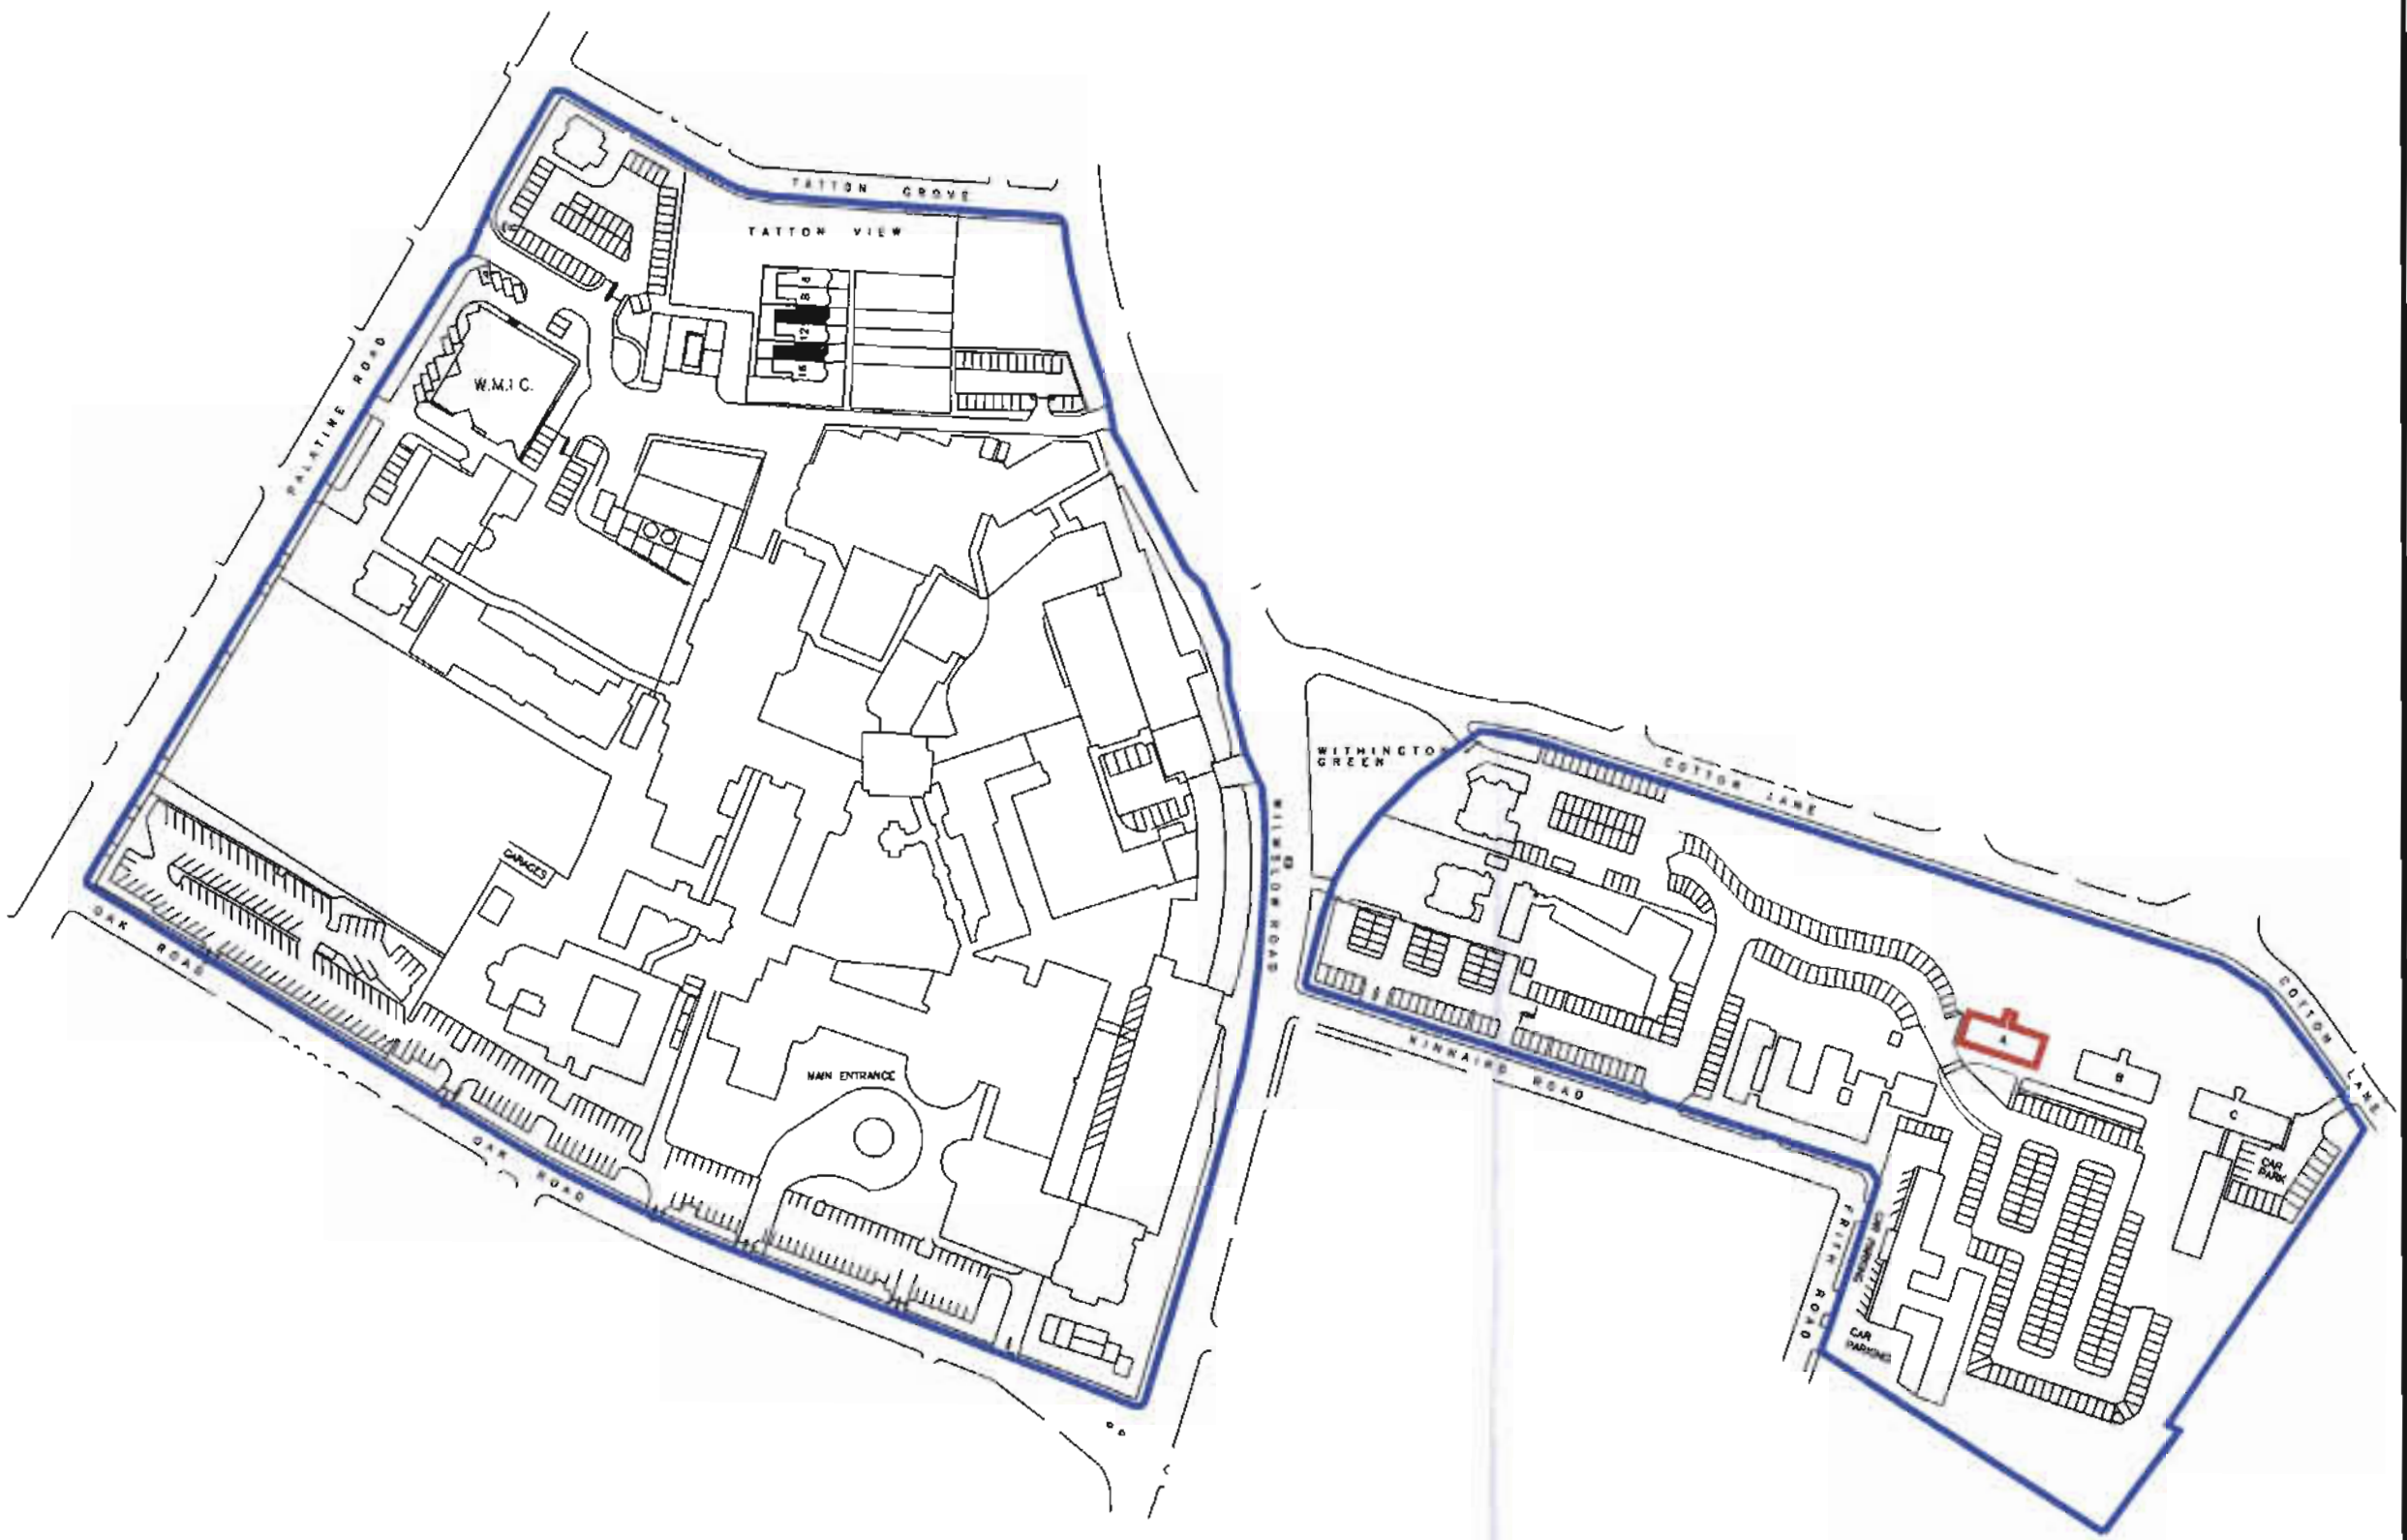


LOCATION PLAN

NOTES:

PLANNING
MOKD
REPLIED
RECD - 2 MAY 2008

REV:	DATE:	DETAILS:

Bertram Done & Partners
Consulting Civil and Structural Engineers

Paragon House
48 Seymour Grove
Manchester
M16 0LN

TEL : 0161 873 9390
FAX : 0161 873 7184
E-MAIL : mail@bertramdone.co.uk

istructe

THIS DRAWING IS THE PROPERTY OF BERTRAM DONE & PARTNERS AND MUST NOT BE COPIED OR REPRODUCED EITHER IN WHOLE OR IN PART WITHOUT PRIOR WRITTEN PERMISSION

CHRISTIE HOSPITAL
NHS TRUST
MANCHESTER

SCALE:	NTS	@ A3
DATE:	30.04.08	
DRAWN BY:	MM	
CHECKED BY:	SJL	

CONTRACT:
BLOCK A
CHANGE OF USE

DRAWING:
PLAN IDENTIFYING
BLOCK TO BE CHANGED

JOB REF:	12065
DRAWING No:	Sk01
REVISION:	