
REVISION	DATE	DESCRIPTION
P1	27.09.07	PLANNING SUBMISSION
P2	15.06.08	REVISED PLANNING APPLICATION

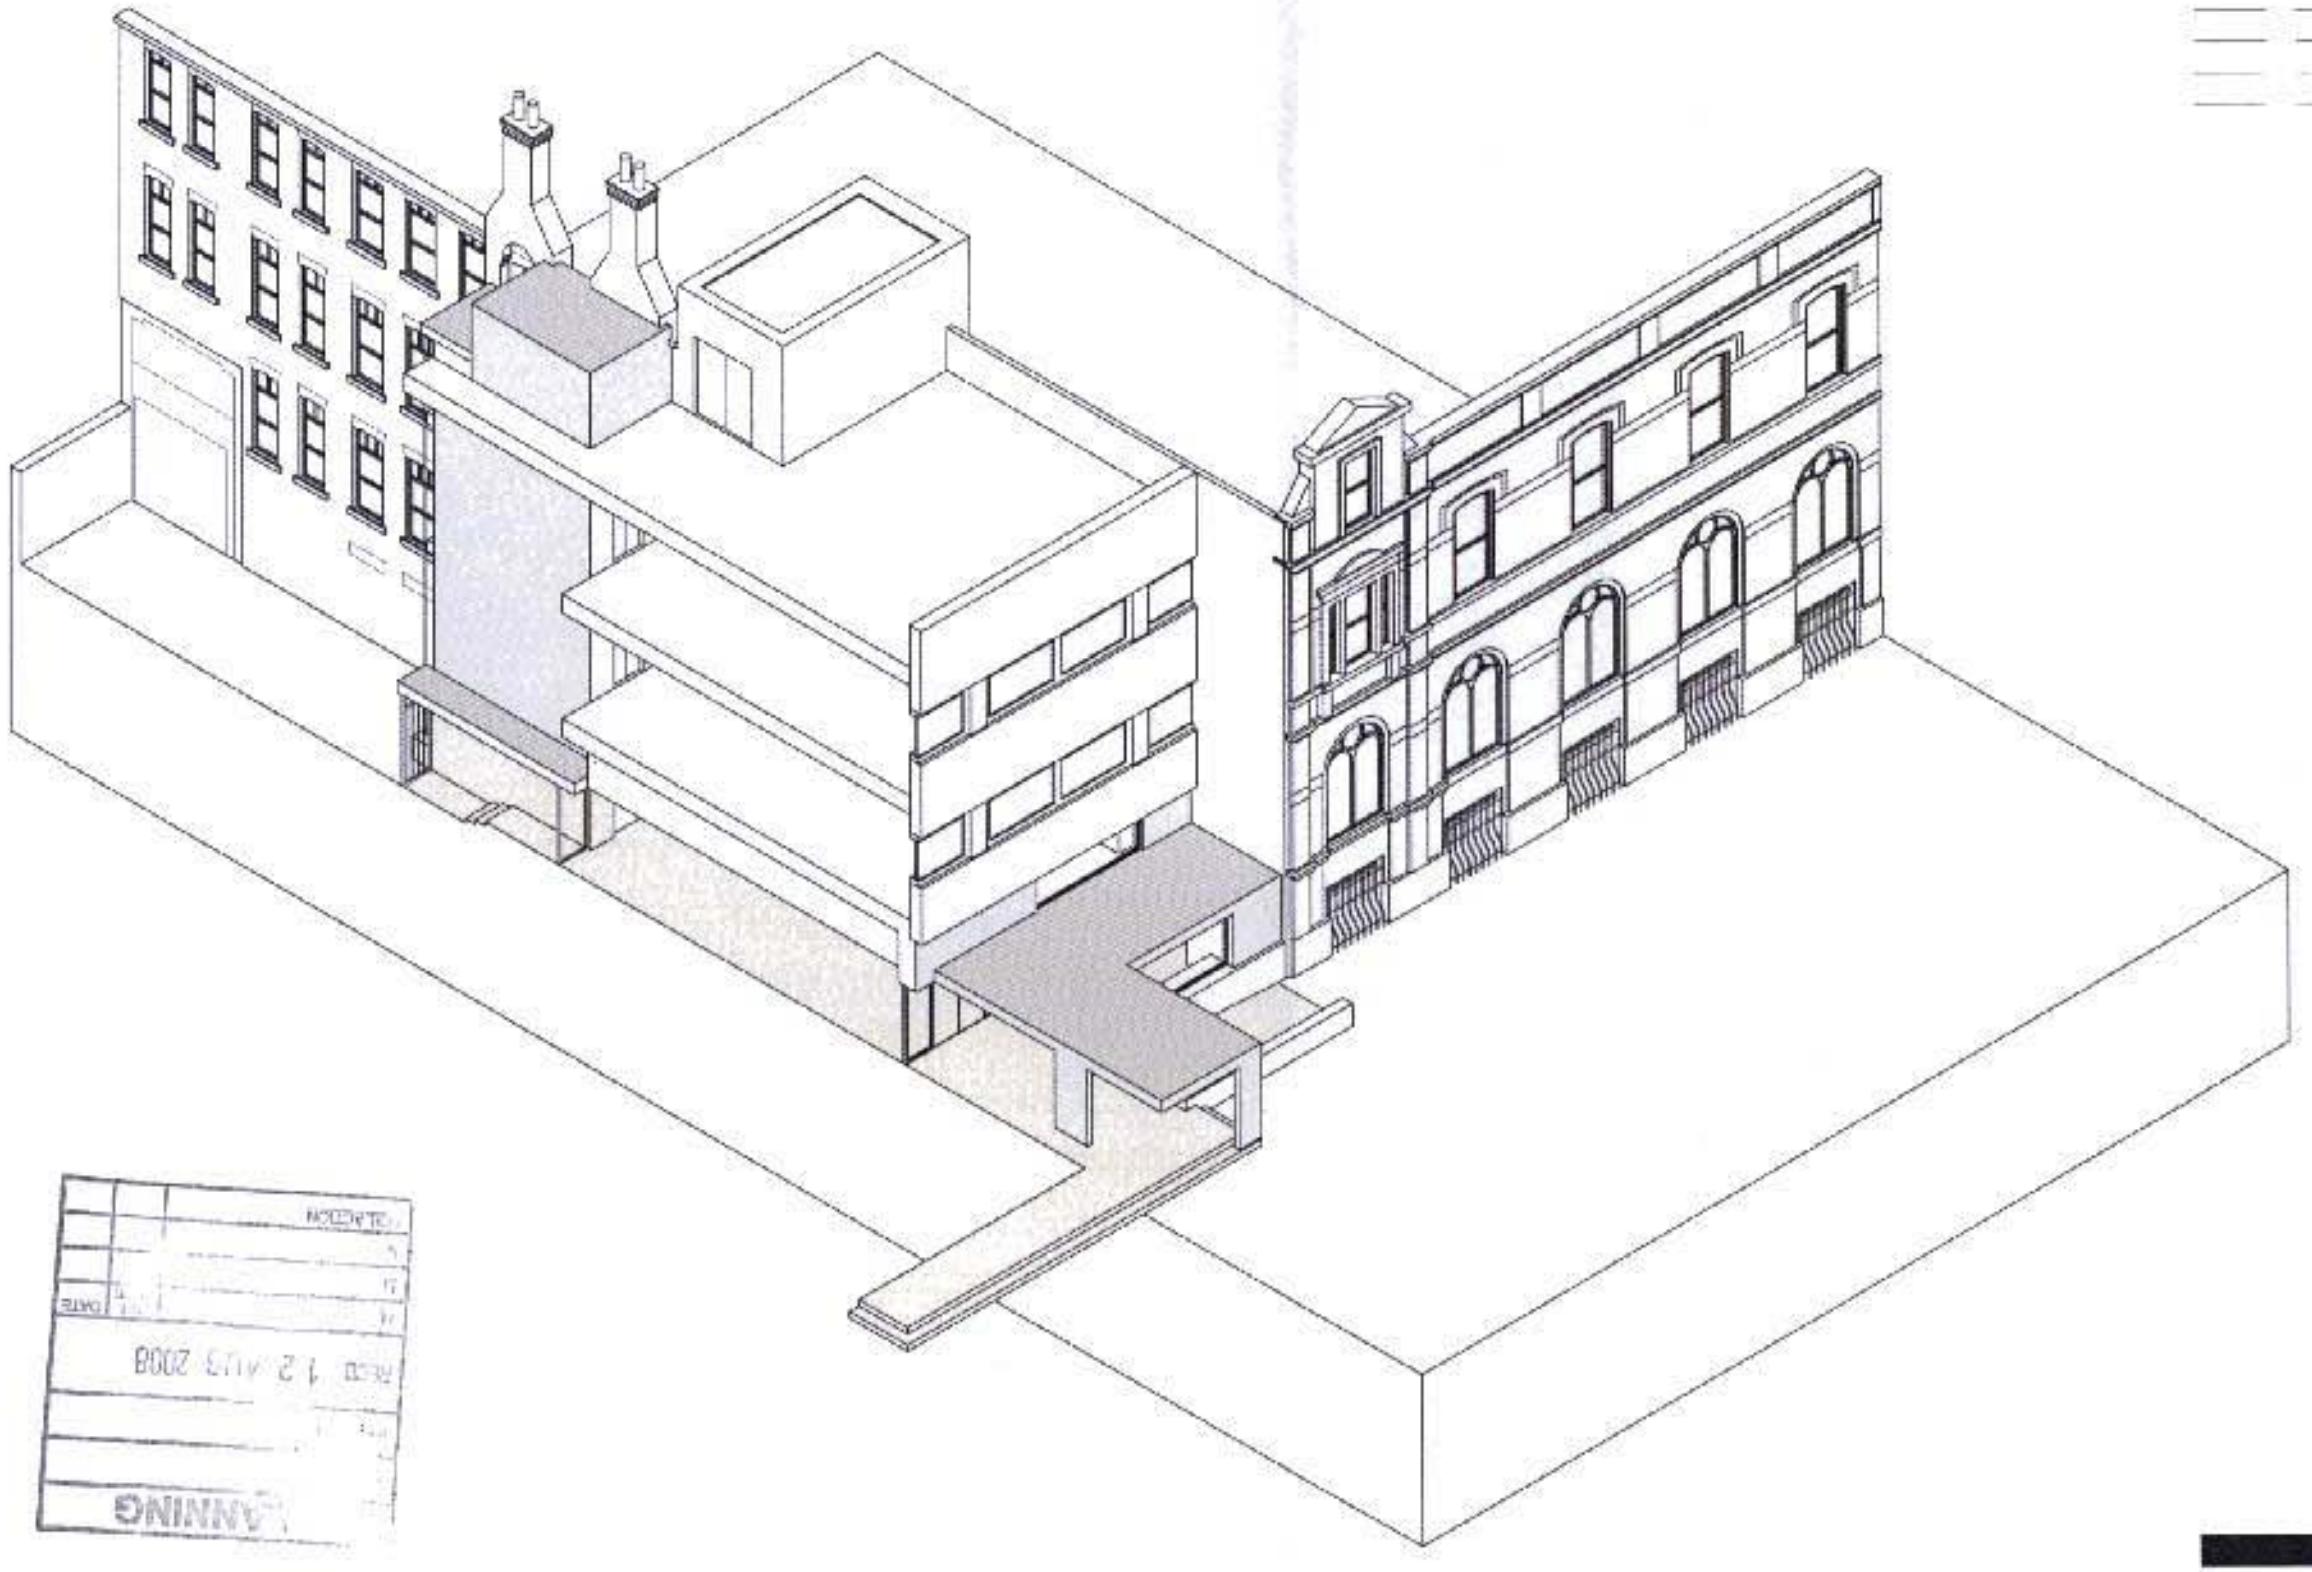

RECD 12 AUG 2008
PLANNING

OMI ARCHITECTS

T 44(0)16 [illegible]
F 44(0)16 [illegible]
E info@omiarchitects.com
W www.omiarchitects.com

PROJECT	ORMOND BUILDING, MMU
DRAWING	ISOMETRIC VIEW
SCALE	SEE DI
DRAWN	AJM
CHKD	MS
JOB NO	1249
DRG NO	L/1 81 P2