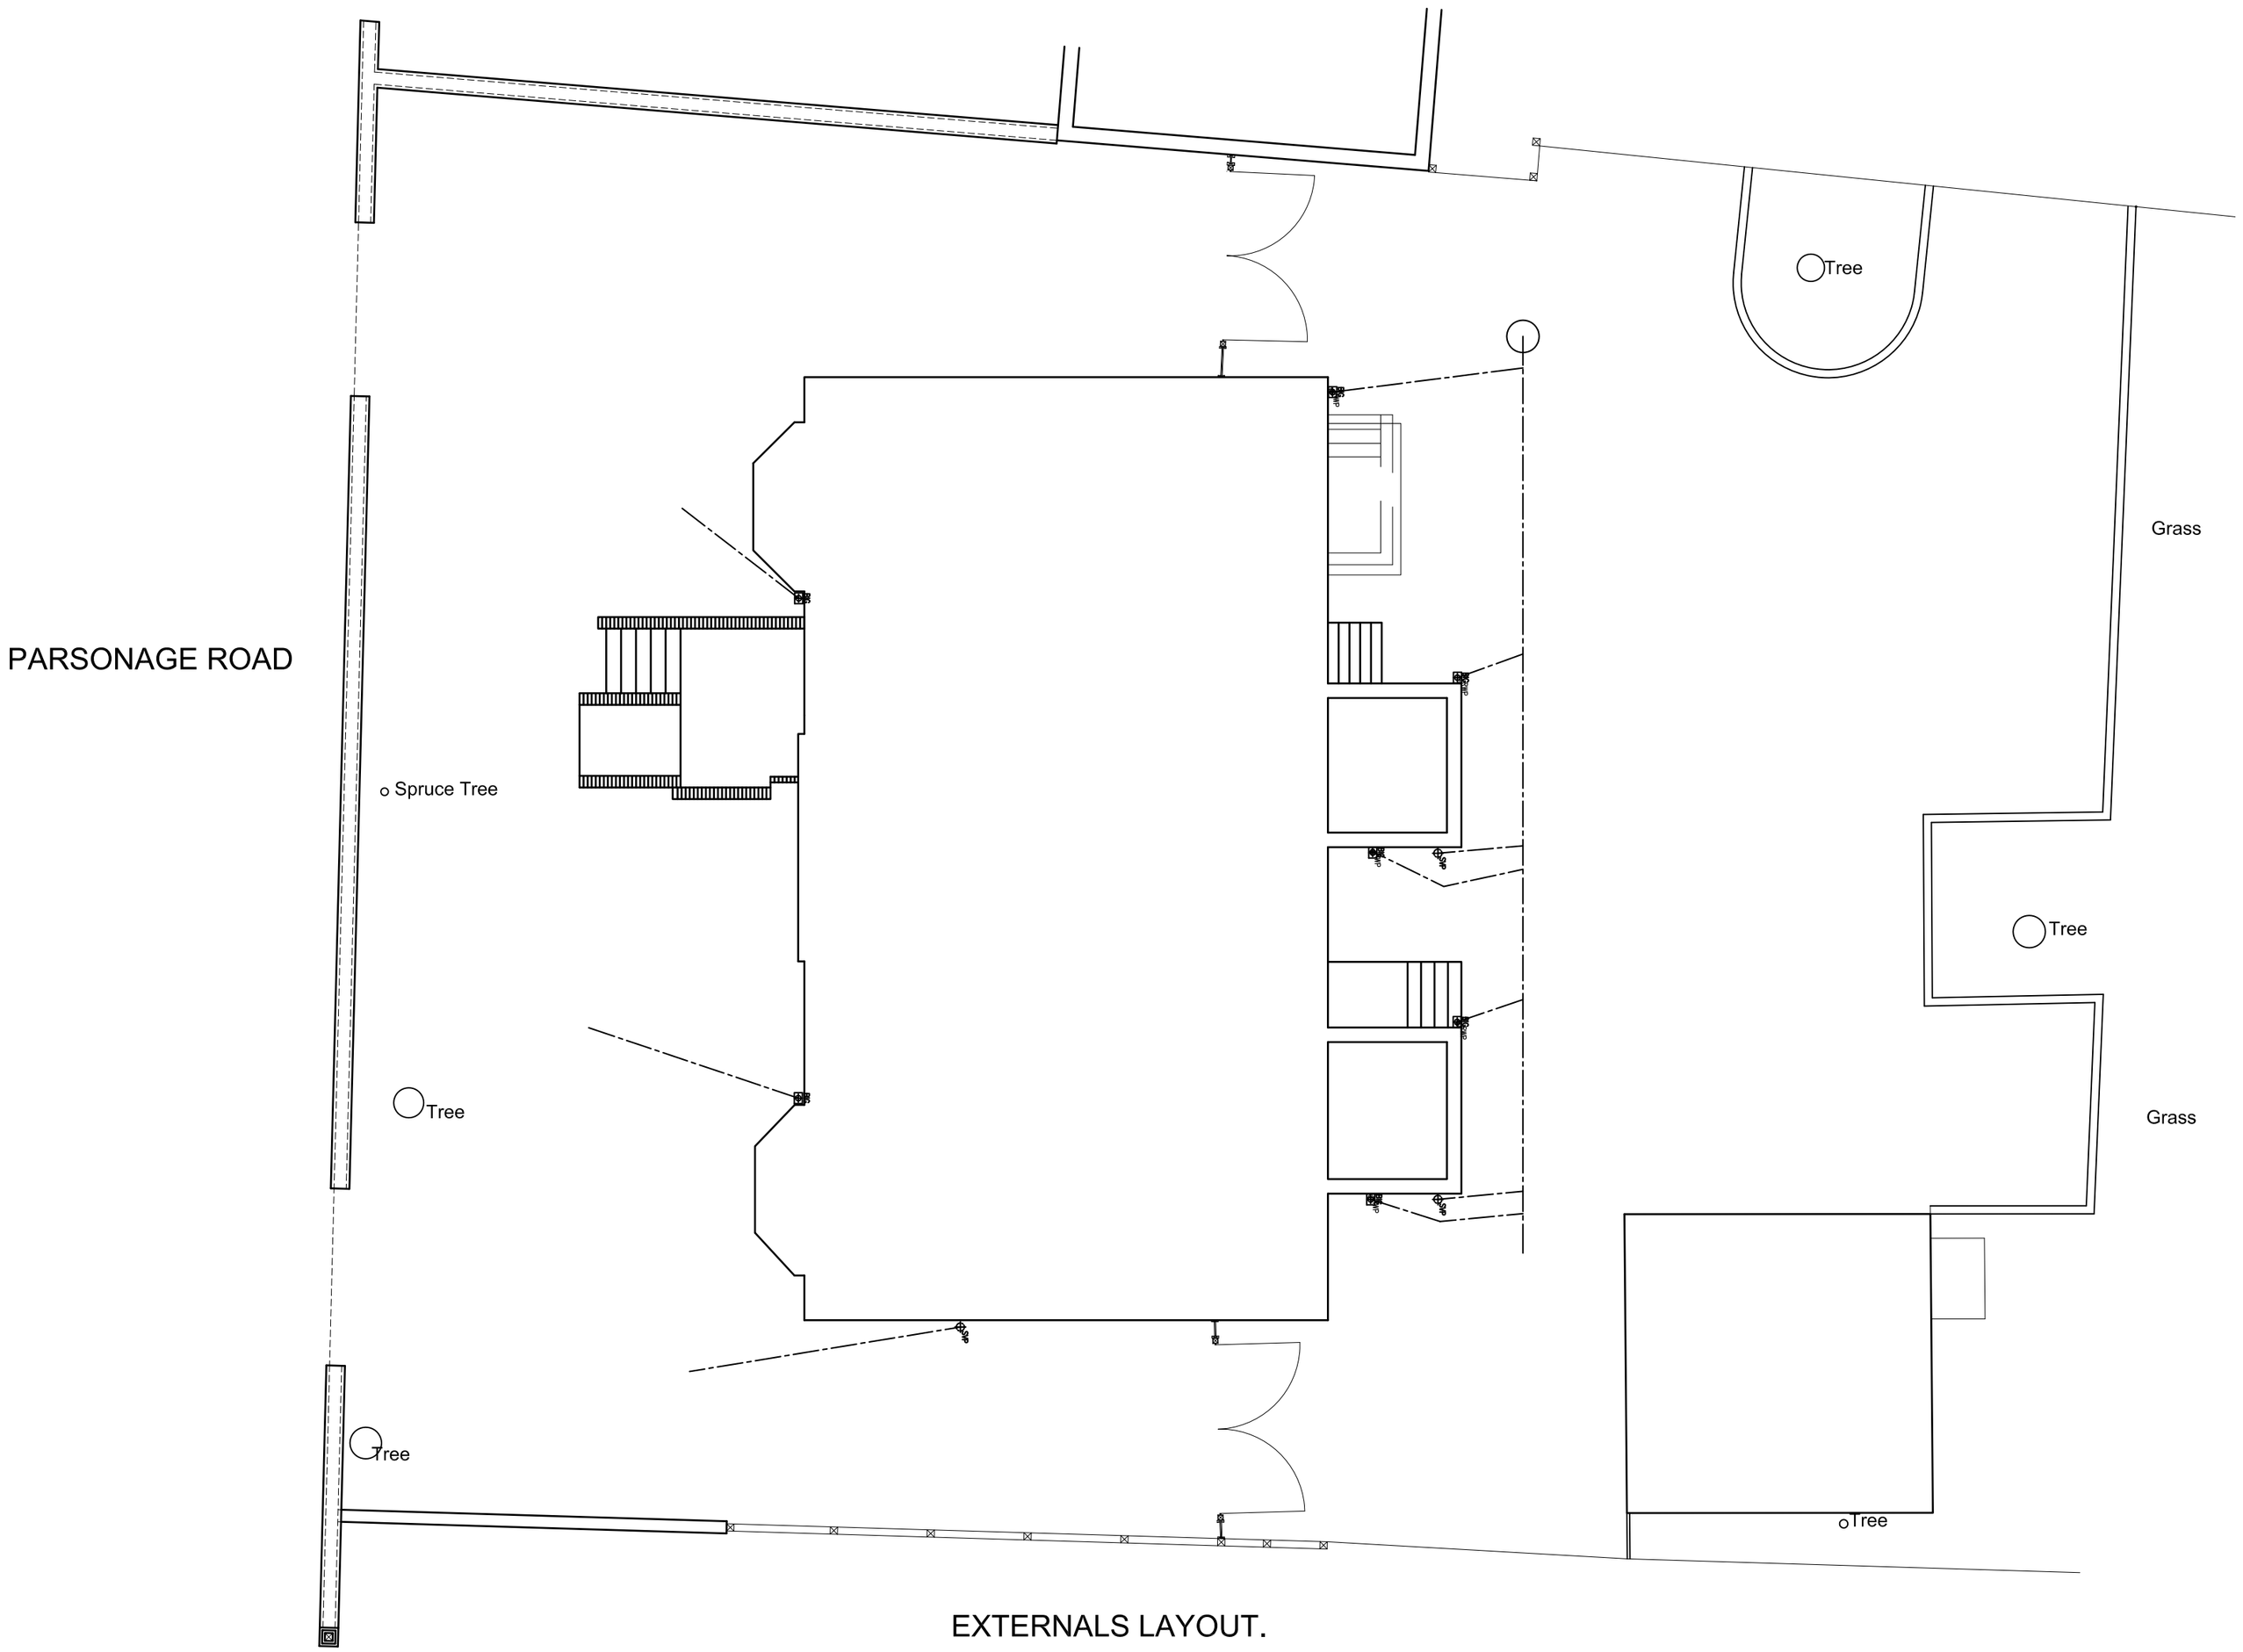

EXTERNALS LAYOUT.

IGL Chartered Building Surveyors Design & Construction Consultants

12 GREEK STREET STOCKPORT CHESHIRE SK3 8AB

Tel: (0161) 476-6662 Fax: (0161) 477-6663 www.iglsurveying.co.uk info@iglsurveying.co.uk

This dwg is copyright and should not be used or reproduced without written consent of IGL Surveying Ltd.
All dimensions to be checked on site by contractor prior to commencement of works.

CLIENT: Mr & Mrs A Walter & Mr & Mrs W Pinnock

PROJECT: 51 - 53 Parsonage Road, Withington.

DRAWING: Existing External Layouts

Dwg No: 2558/E/01 Scale: 1:50

Drawn: RWI Date: September 2012

Checked: RWi Rev:

Rev:	Description:	Date:

A2 WHEN PLOTTED