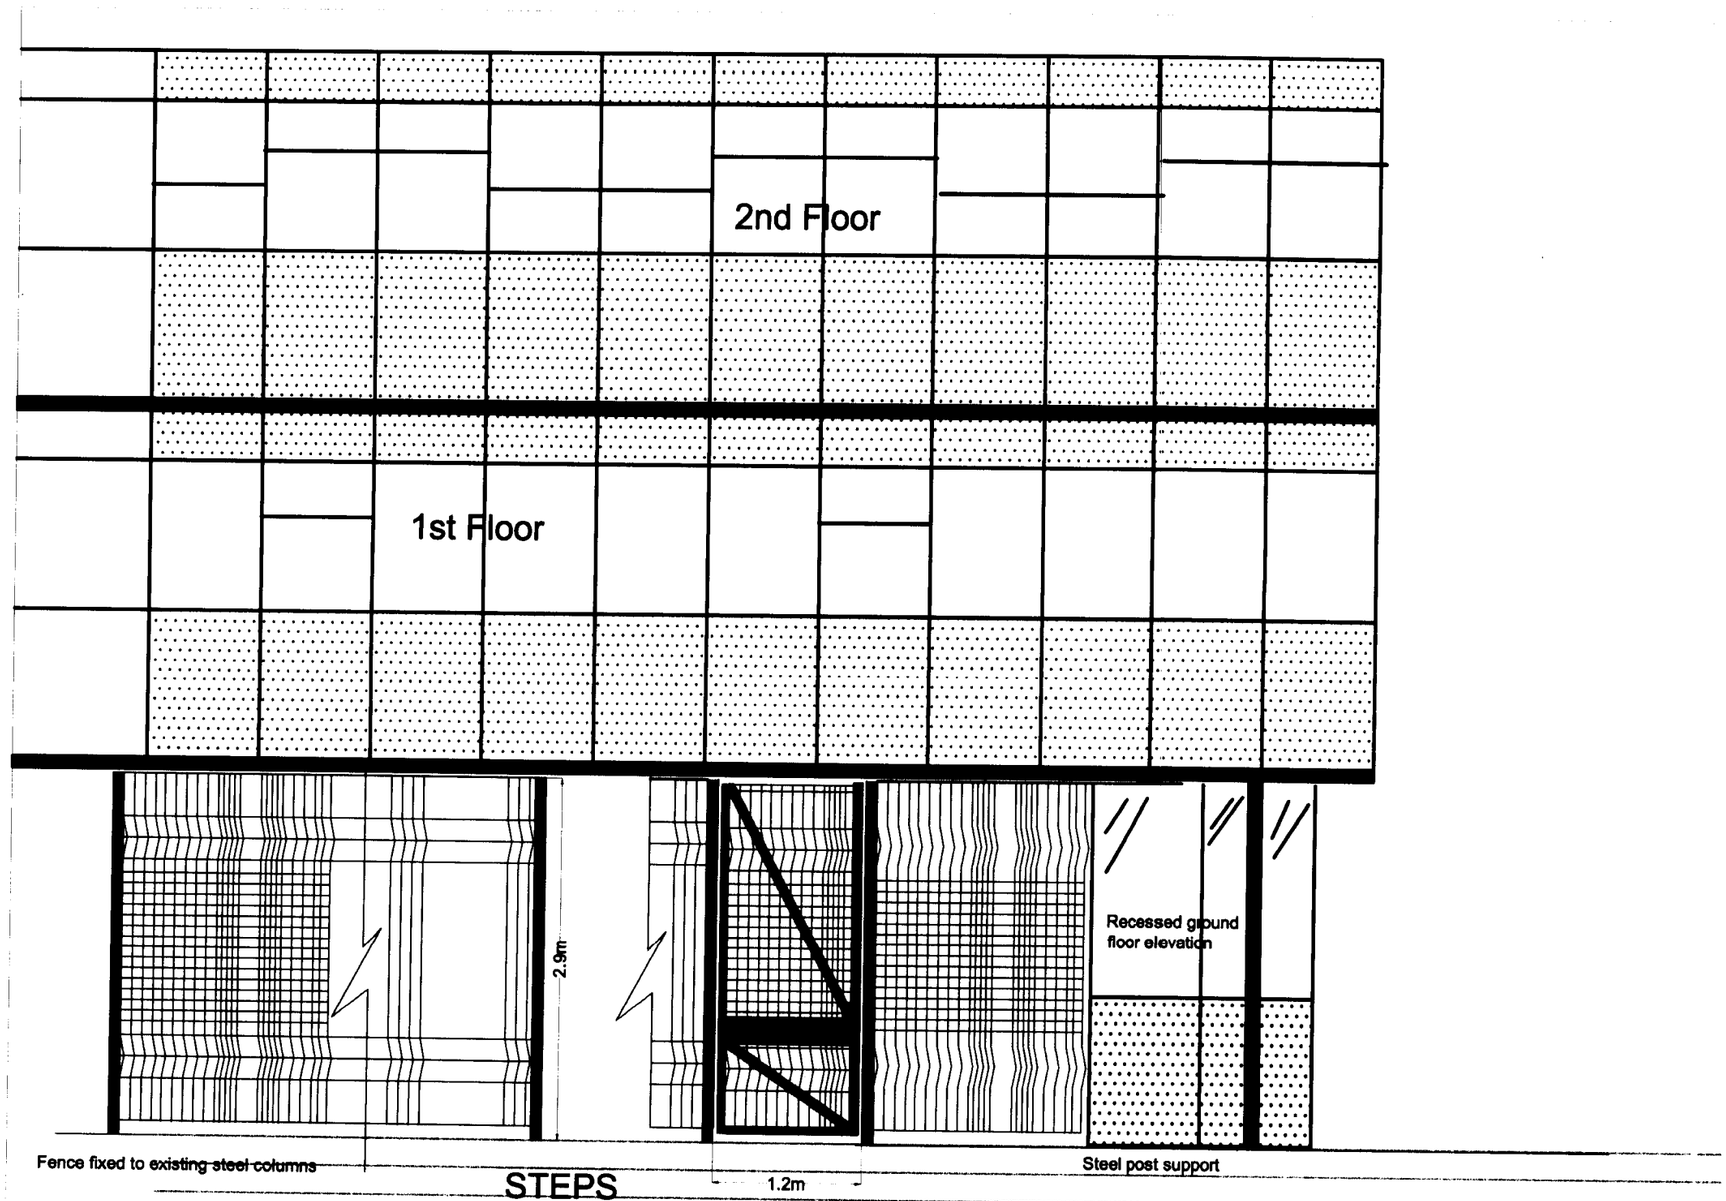


Proposed fence
Typical fence and gate details.

Scale 1:50

PLANNING
ACK'D
REPLIED
RECD 10 JUN 2008
M
M
M
EOIL ACTION

Rev	Description	Date	by	chkd

Corporate Technical Services Group
4th floor Heron House
47 Lloyd St
Manchester
M2 5LE

JOB TITLE: Plant Hill High School Security Fence

DRAWING TITLE: TYPICAL ELEVATIONS

COMPUTER FILE	DATE	SCALE	DRAWN	CHECKED
	18/6/08	1:50 A3	L.Y	

JOB NO.	DRAWING NO.	REVISION
SD35833	35833/002	