Front Elevation

Proposed new uPVC windows and doors:
1-5 Proposed uPVC Window
6 Proposed uPVC Door

Rear Elevation

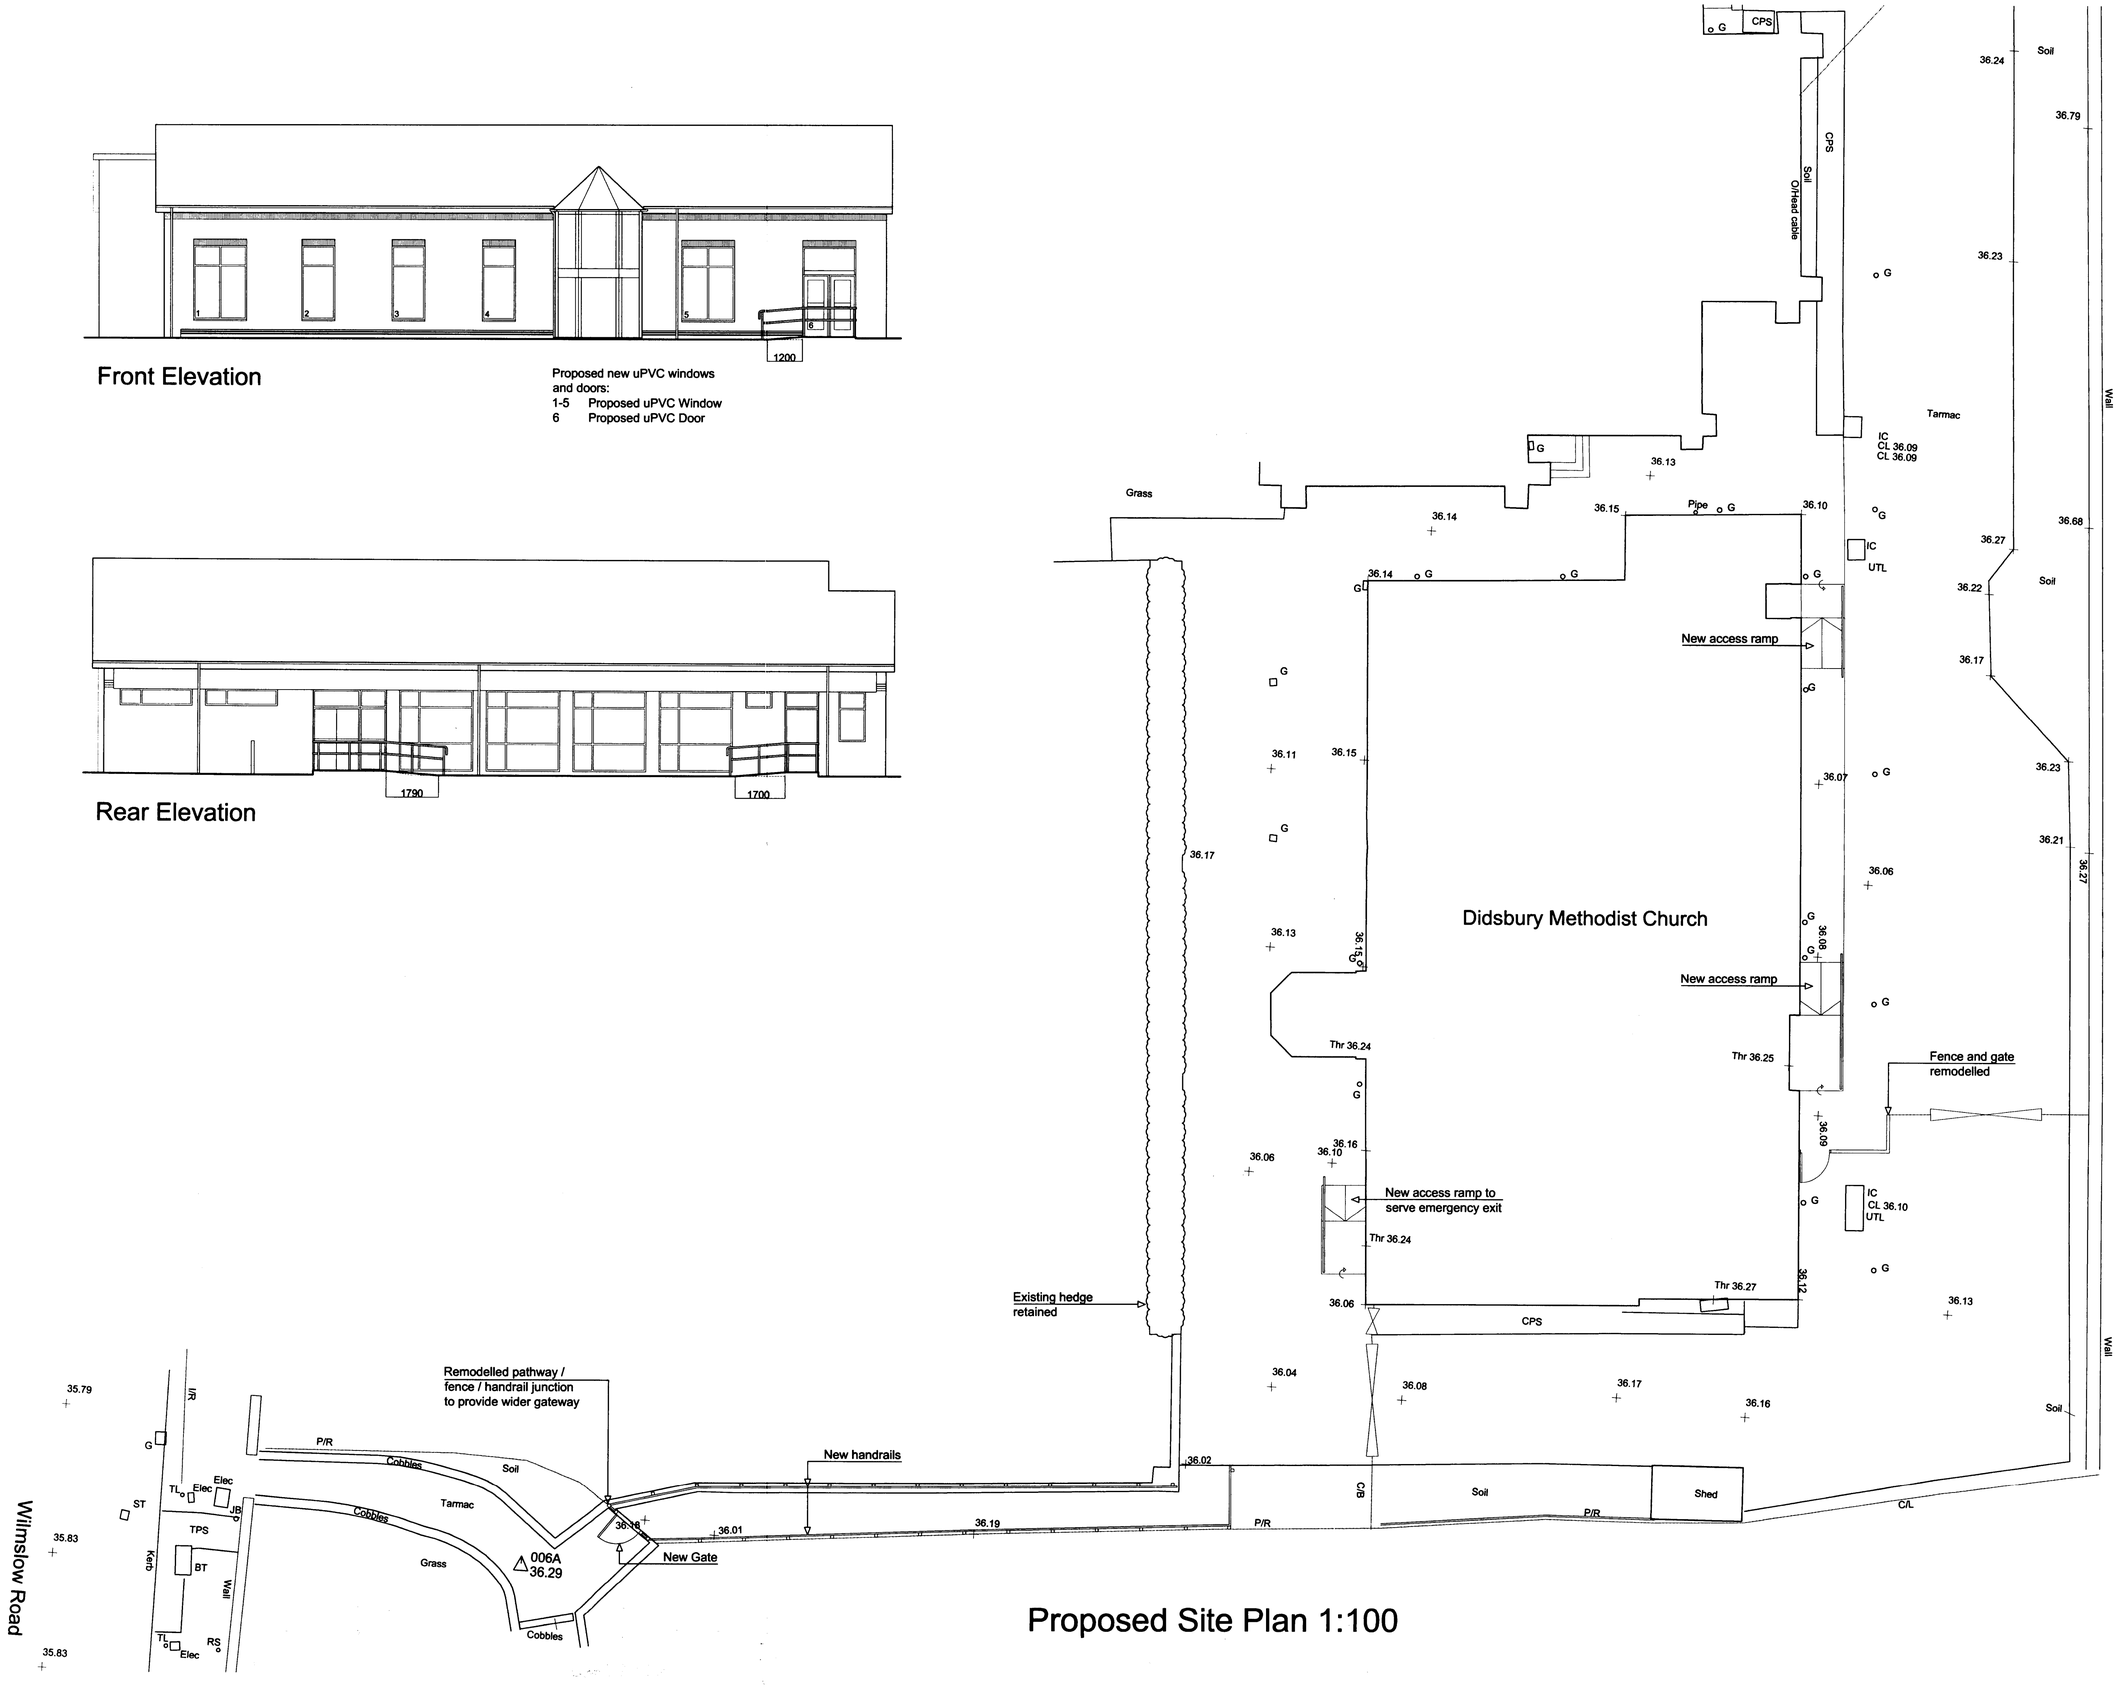

Proposed Site Plan 1:100

PLANNING
ACK'D
REP'D
RECD - 3 JUL 2008
M
M
M
FOLLACTION

REV	DESCRIPTION	CHECK	DATE
B	AMENDMENTS TO SITE PLAN FOR PLANNING APPLICATION		02.07.08
A	AMENDMENTS FOLLOWING COMMENTS BY CLIENT		27.05.08

CLIENT
Didsbury Methodist Church

PROJECT
Didsbury Methodist Church, Wilmslow Road.
New Disabled Access Ramps & Paving

TITLE
Proposed Site Plan + Elevations

SCALE	DATE	DRAWN	CHECKED
1:100 @ A1	May '08	JH	-

DRAWING NO.	CAD REFERENCE NO.	REVISION
E-0032-02	E-0032-02-Planning	B

equilibrium ARCHITECTS

435-437 Walmersley Road Bury Lancashire BL9 5EU T : 0161 797 2077 F : 0161 797 2088
info@equilibriumarchitects.co.uk www.equilibriumarchitects.co.uk