
268-Manchester (City Centre)

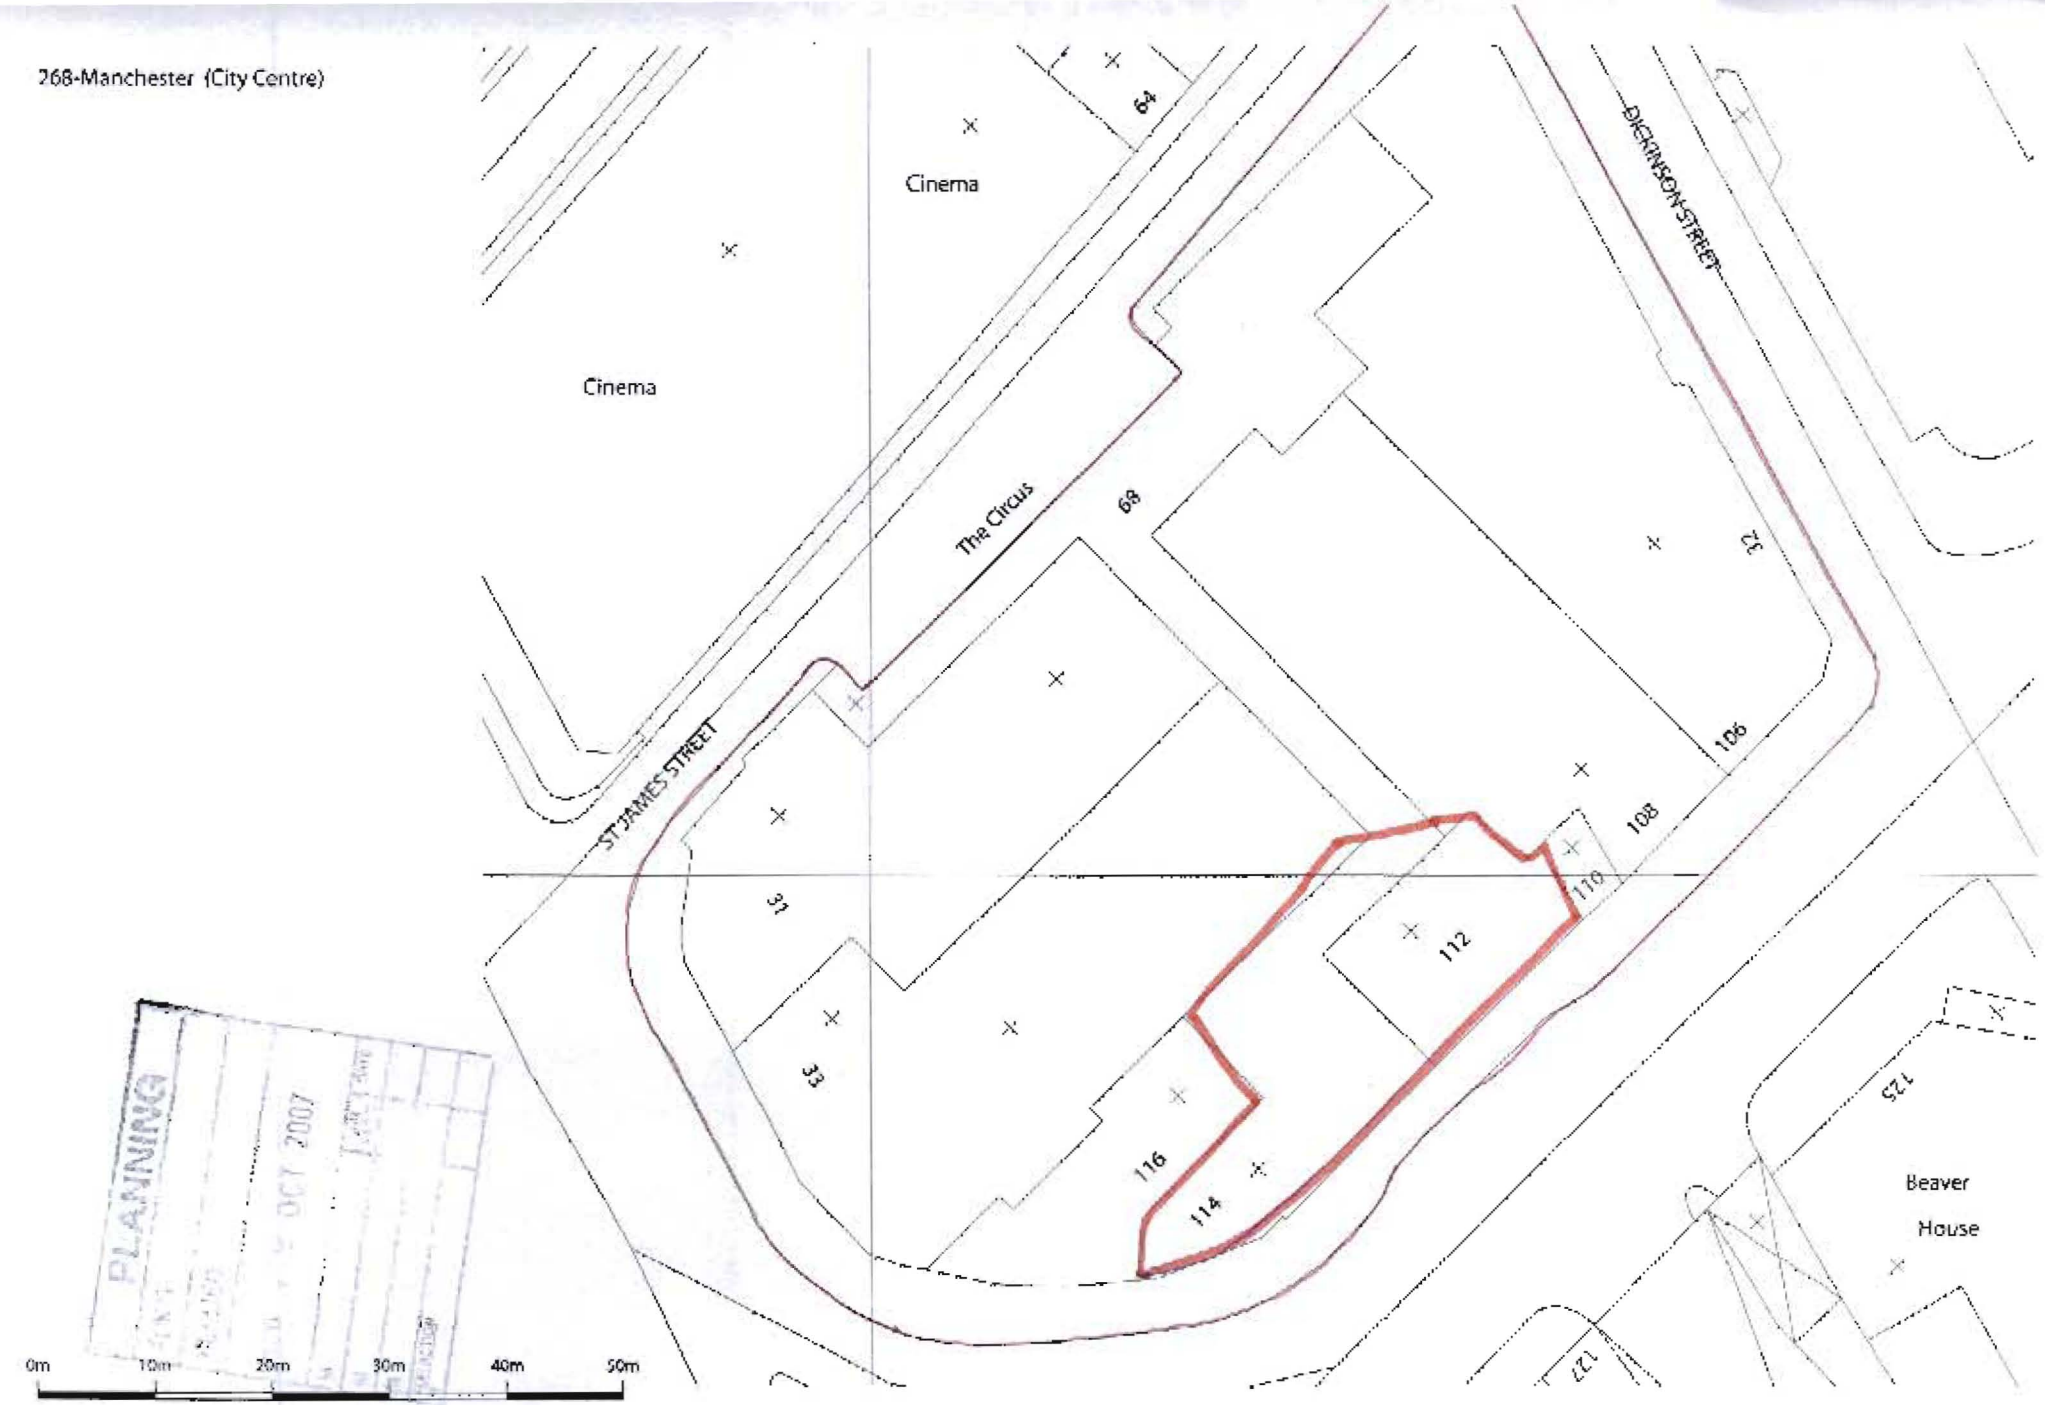

Reproduced from Ordnance Survey Data
© Crown Copyright (2007)
All rights reserved
Licence Number 100020449

1:1250