
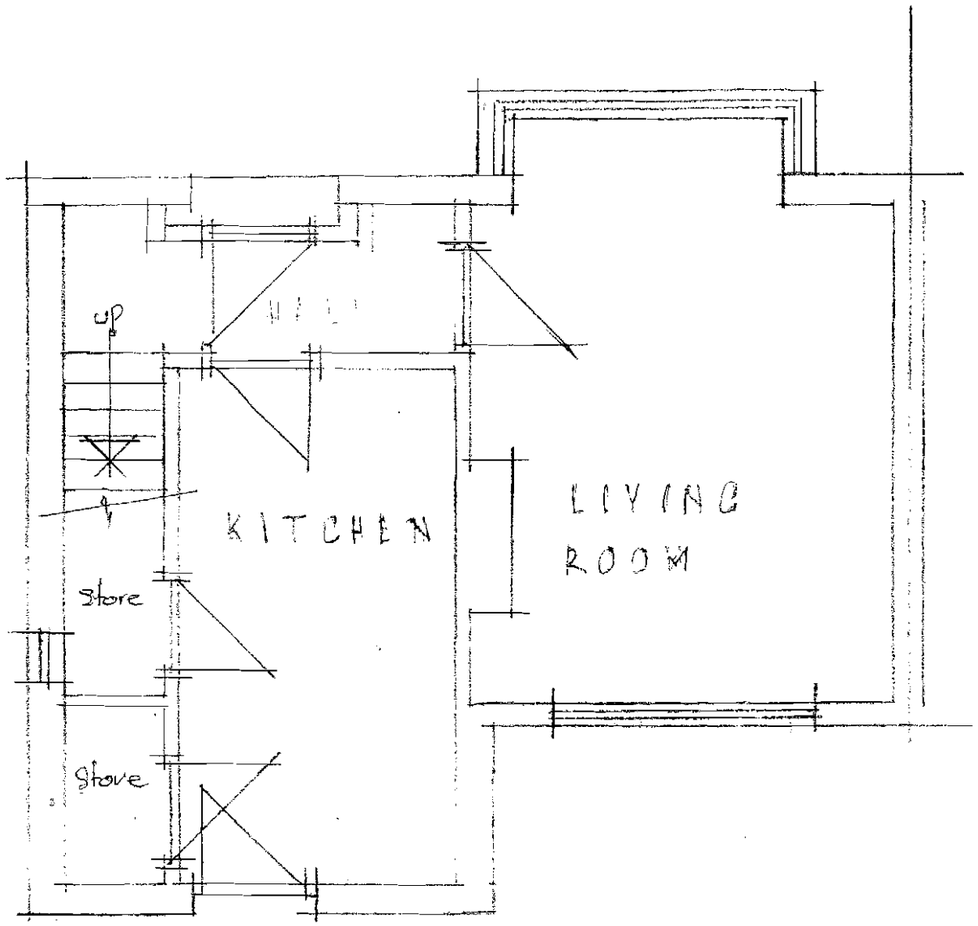


GROUND FLOOR PLAN (EXISTING)

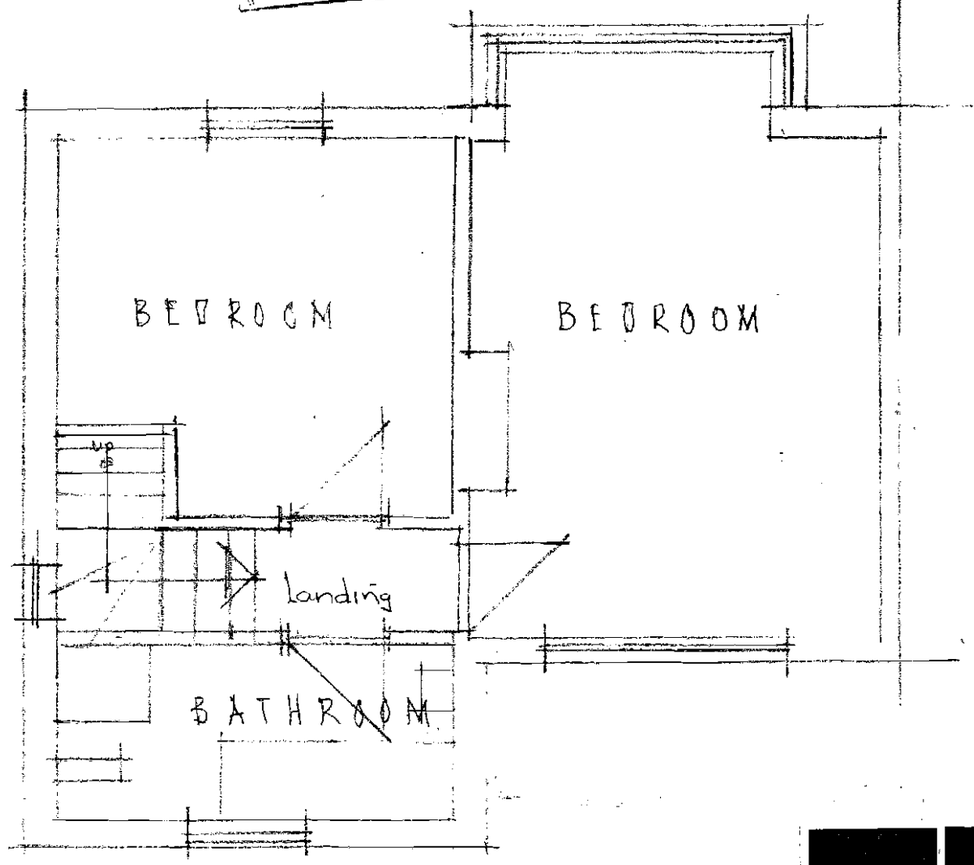

FIRST FLOOR PLAN (EXISTIN

PLANNING
ACK'D
REPLIED
RECD 25 FEB 2009
INIT RECD DATE
M
M
M
FOR ACTION

PLANNING
ACK'D
REPLIED
RECD 09 SEP 2008
INIT RECD DATE
FOR ACTION


PDC
ARCHITECTS


SCALE:	1:50	Drg. No.
DATE:	07:07	718.0

PROJECT DESIGN CONSULTAN
BARCLAY HOUSE, 35 WHITWORTH ST WE
MANCHESTER. M1 5N
Telephone +44 (0) 161 228 2
Facsimile +44 (0) 161 238 2
e-mail. pdcarchitects@btopenworld.

PLANNING
RECD 25 FEB 2009
INIT REC'D | DATE

PLANNING
RECD 09 SEP 2008
INIT REC'D | DAT

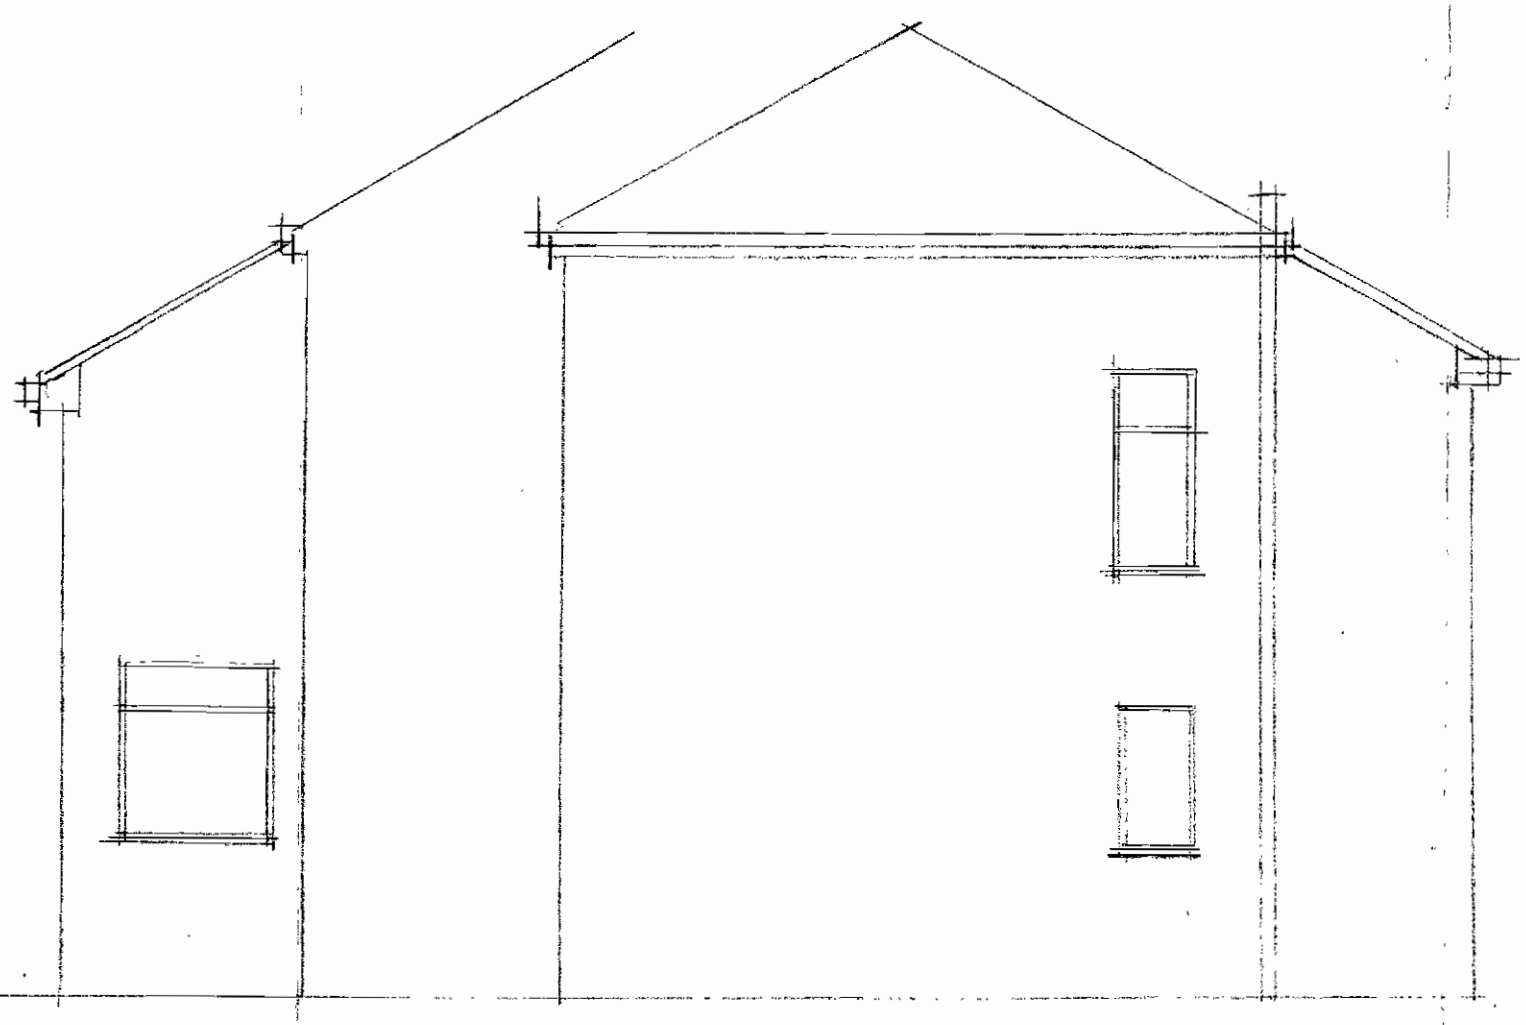

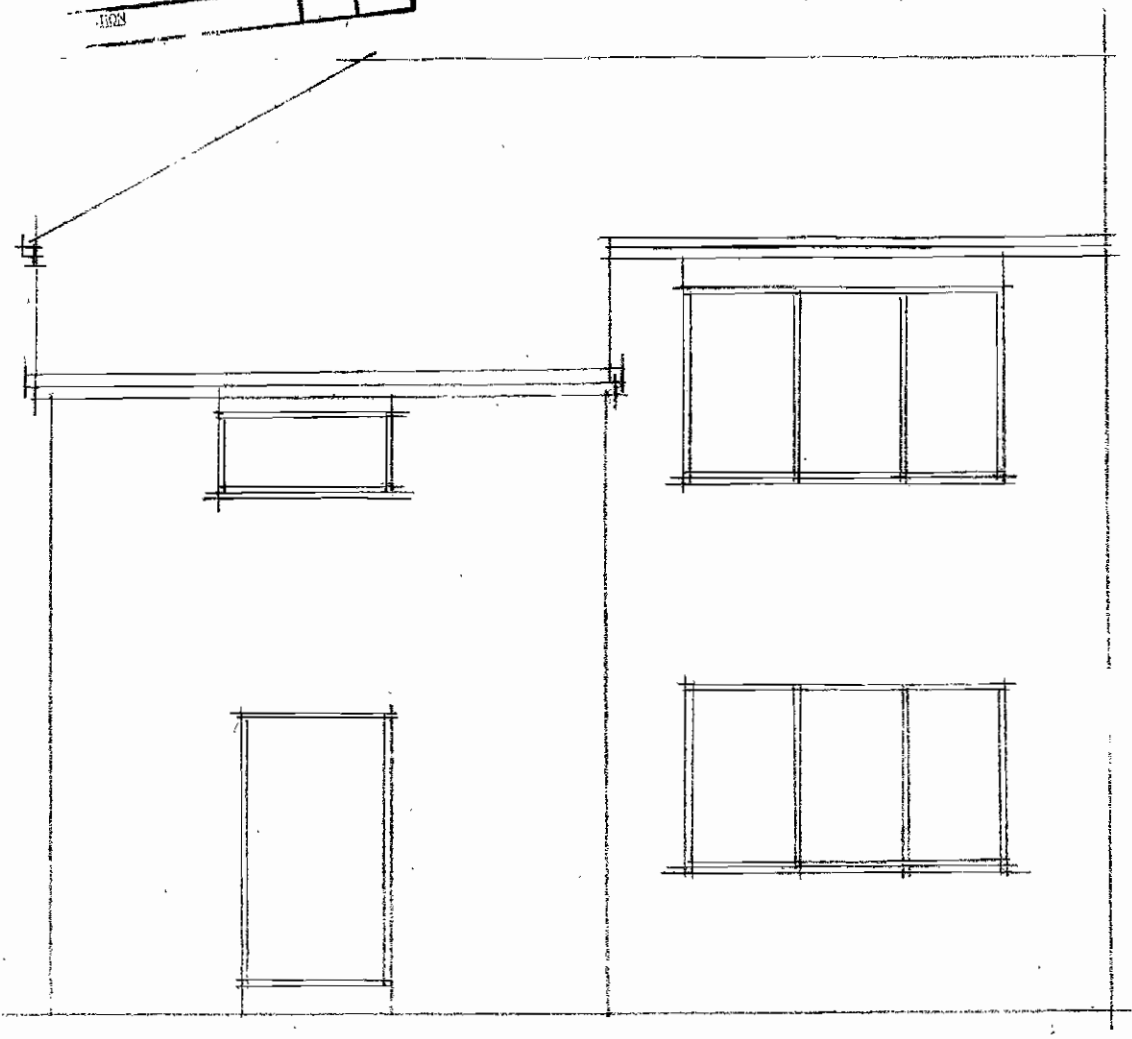

SIDE ELEVATION

SIDE ELEVATION

REAR ELEVATION


EXISTING ELEVATIONS

PDC

ARCHITECTS

SCALE:	1:50	Drg. No.
DATE:	07:07	718.0

PROJECT DESIGN CONSULTAN
BARCLAY HOUSE, 35 WHITWORTH ST WE
MANCHESTER, M1 5N
Telephone +44 (0) 161 228 2
Facsimile +44 (0) 161 236 2
e-mail. pdcarchitects@btopenworld c

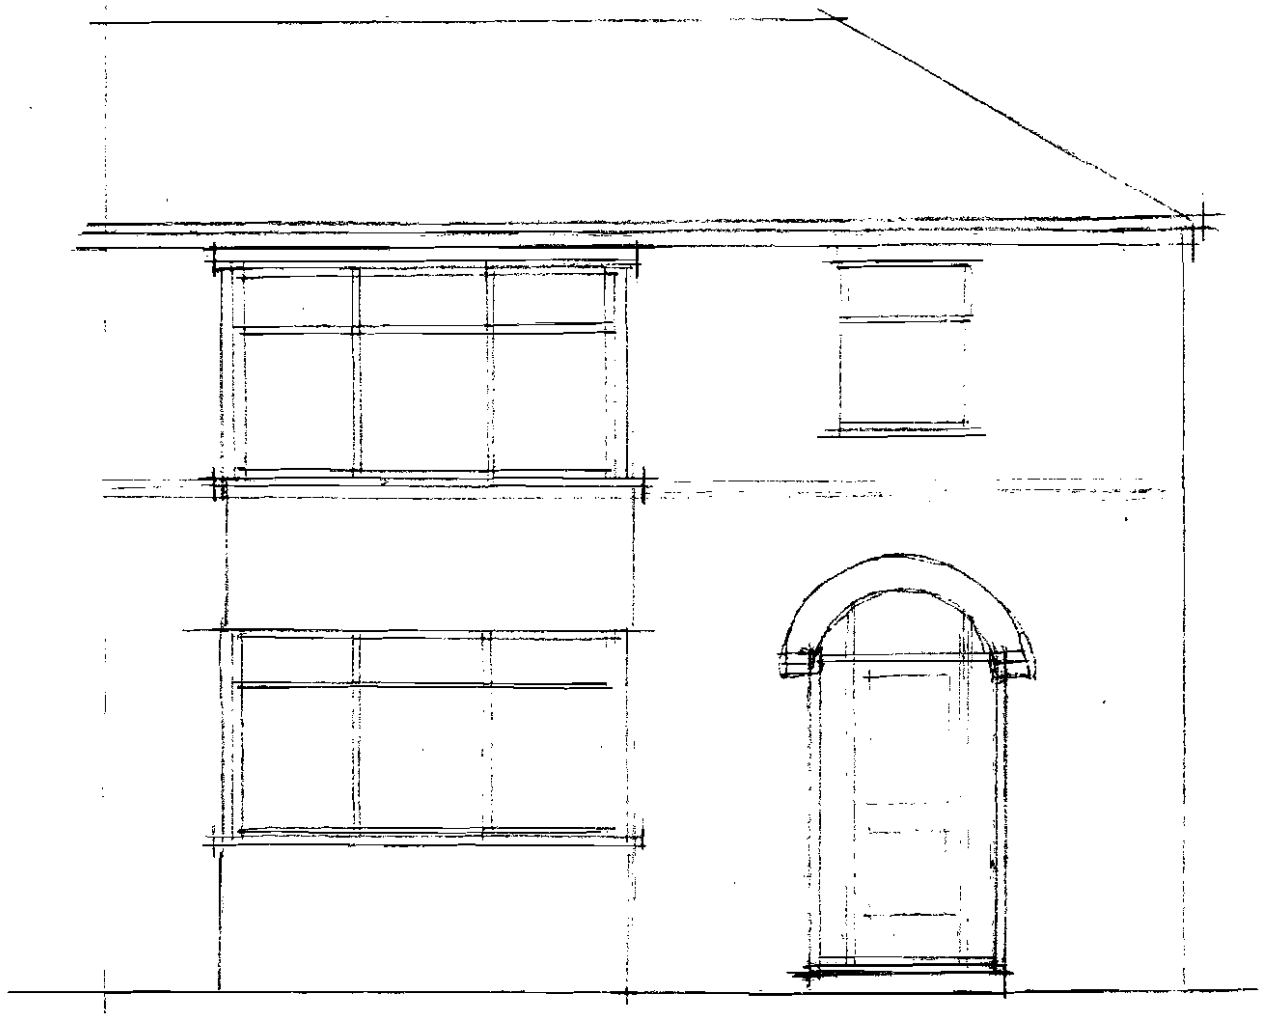

FRONT ELEVATION (EXISTING)

PLANNING
ACKE
RECD
M
M
M
FOIL ACTION
RECD 25
DATE