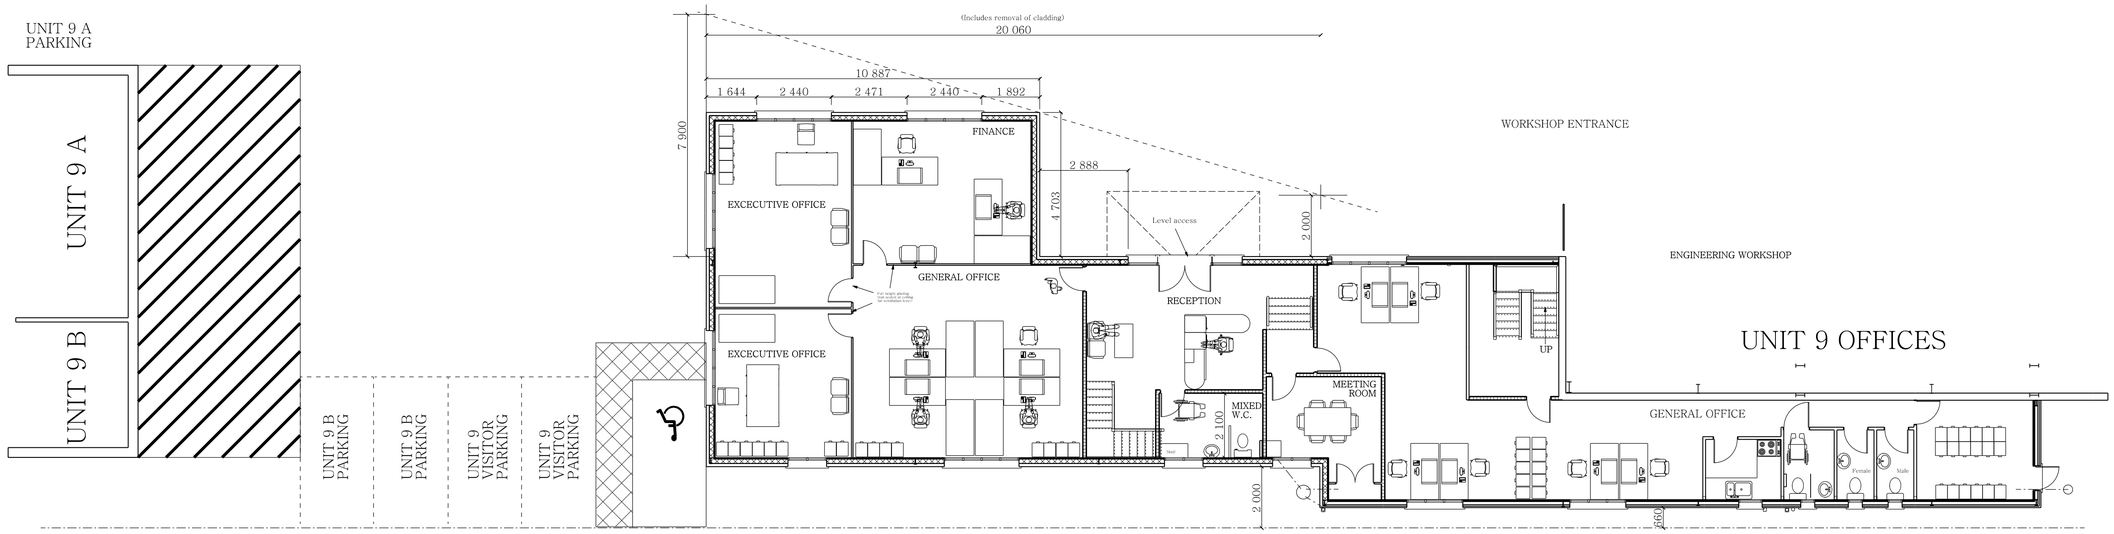

PROPOSED GROUND FLOOR PLAN

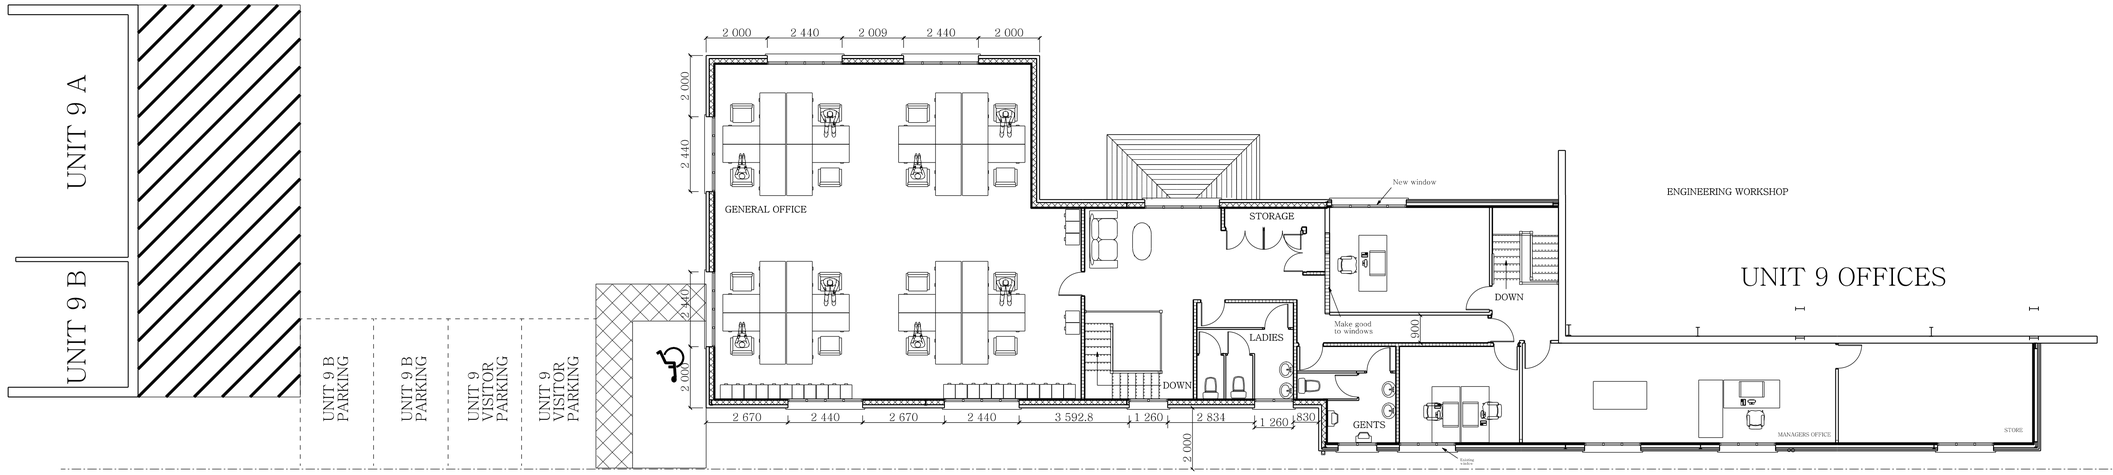

PROPOSED FIRST FLOOR PLAN

PROPOSED FLOOR PLANS

FRONT TWO STOREY EXTENSION

TO EXISTING UNIT 9 OFFICES

for

EAVES MACHINING LTD.

at

VAUGHAN INDUSTRIAL ESTATE. WEST GORTON

Scale 1:100 @ A1

Date JULY 2012

Drawing Number 4092/2/B

BRADLEY BUILDING DESIGN LTD.
34. OAK DRIVE,
BRAMHALL,
STOCKPORT,
CHESHIRE.
SK7 2AD.