




Ground Floor

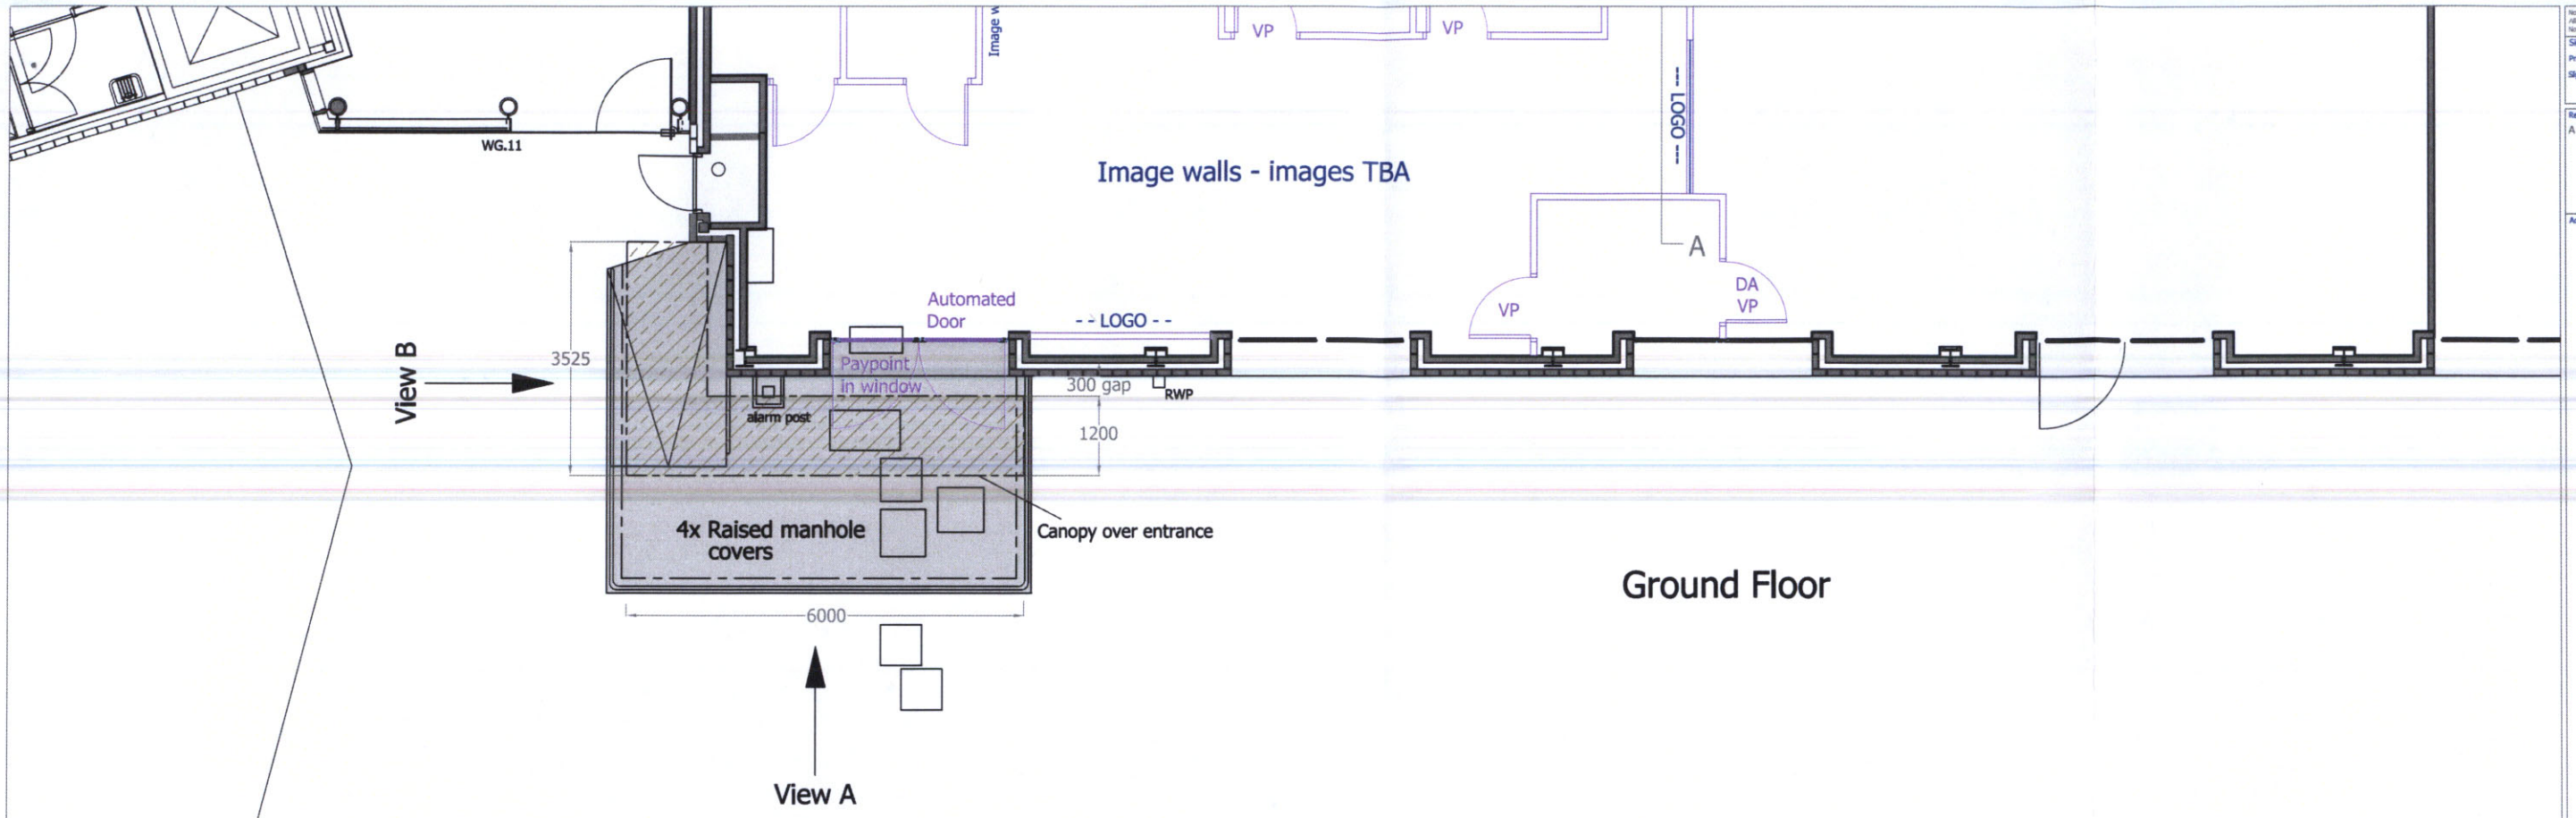

View A

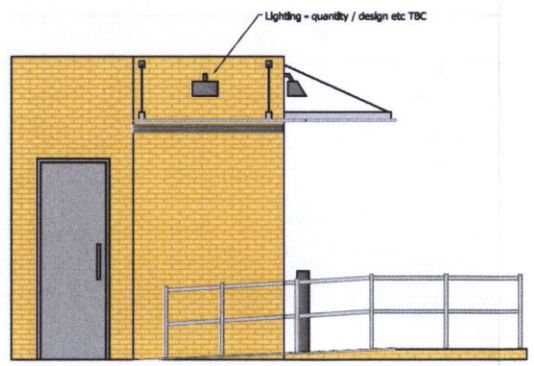

View B

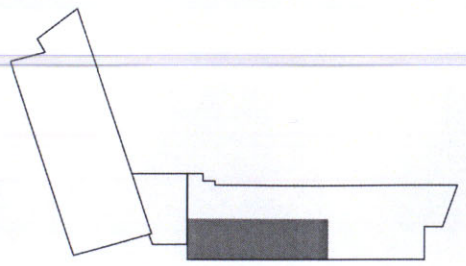



Existing area

PLANNING
ACK'D
REPLIED
RECD 10 APR 2008
INIT | RECD | DATE
M
M
M
FOIL ACTION

Note:
All dimensions to be checked on site
No dimensions to be scaled unless otherwise stated

Signed Approval From Client
Print Names
Signature:
Date: / /

Rev.	Description	Date / Initial
A	View B added	08-04-08 DW

Additional Information

Client
citysouth manchester housing trust

adt workplace
6 Whitney Court
South Link Business Park
Hamilton Street
Oldham
OL4 1DB
T 0161 621 5840
F 0161 621 5841
E info@adtworkplace.com
W www.adtworkplace.com

Development	Phill Sutcliffe
Design	David Wright
Scale	1:100 [A1]
Issue Date	17-03-08
Project	Turing House, Manchester Science Park
Drawing No.	C193 -CR
Revision	A
Drawing type	Canopy/Ramp detail