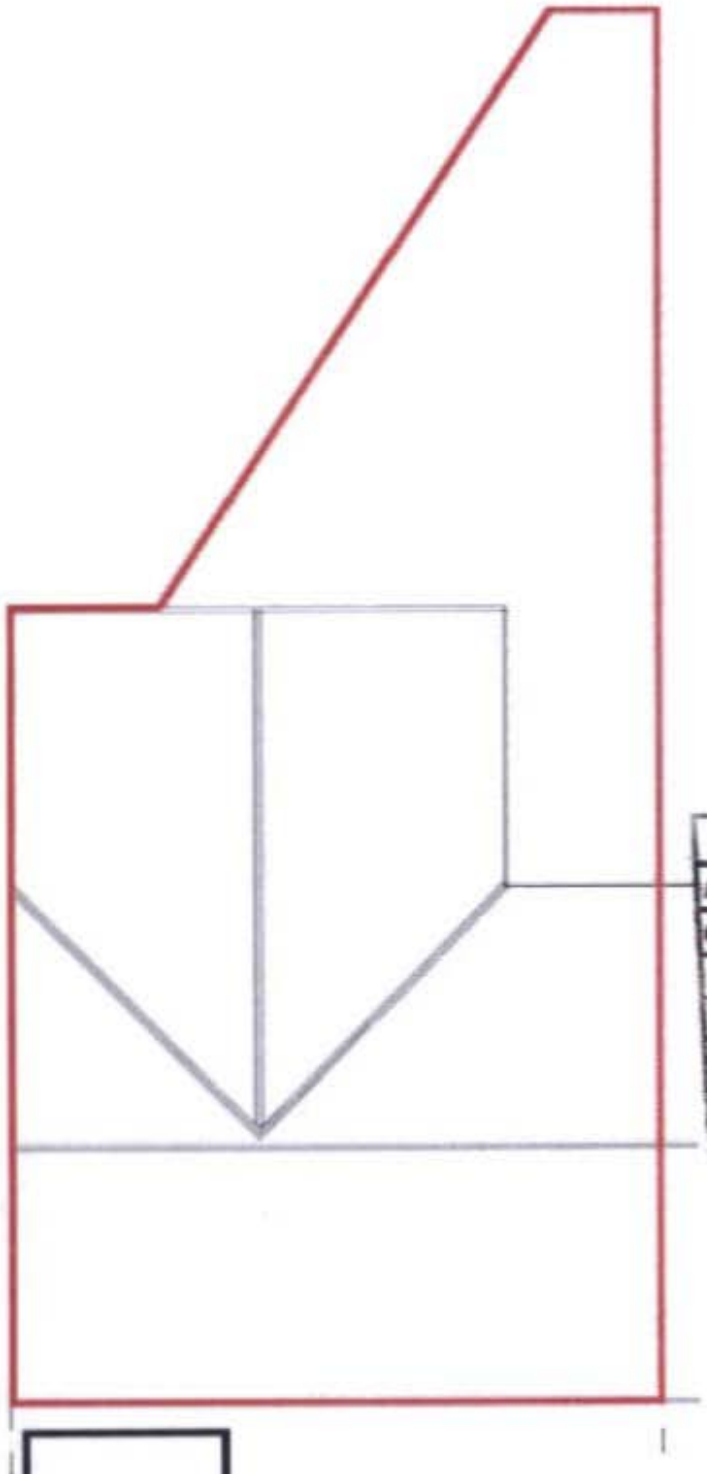


Proposed Roof Plan

PLANNING
ACKD
REPLIED
RECD 0 6 OCT 20

FOR PLANNING PURPOSES

Site Plan & Bin

1 Trafford Close, Bells Vue
Manchester, M12 4LW

MIRZALI