
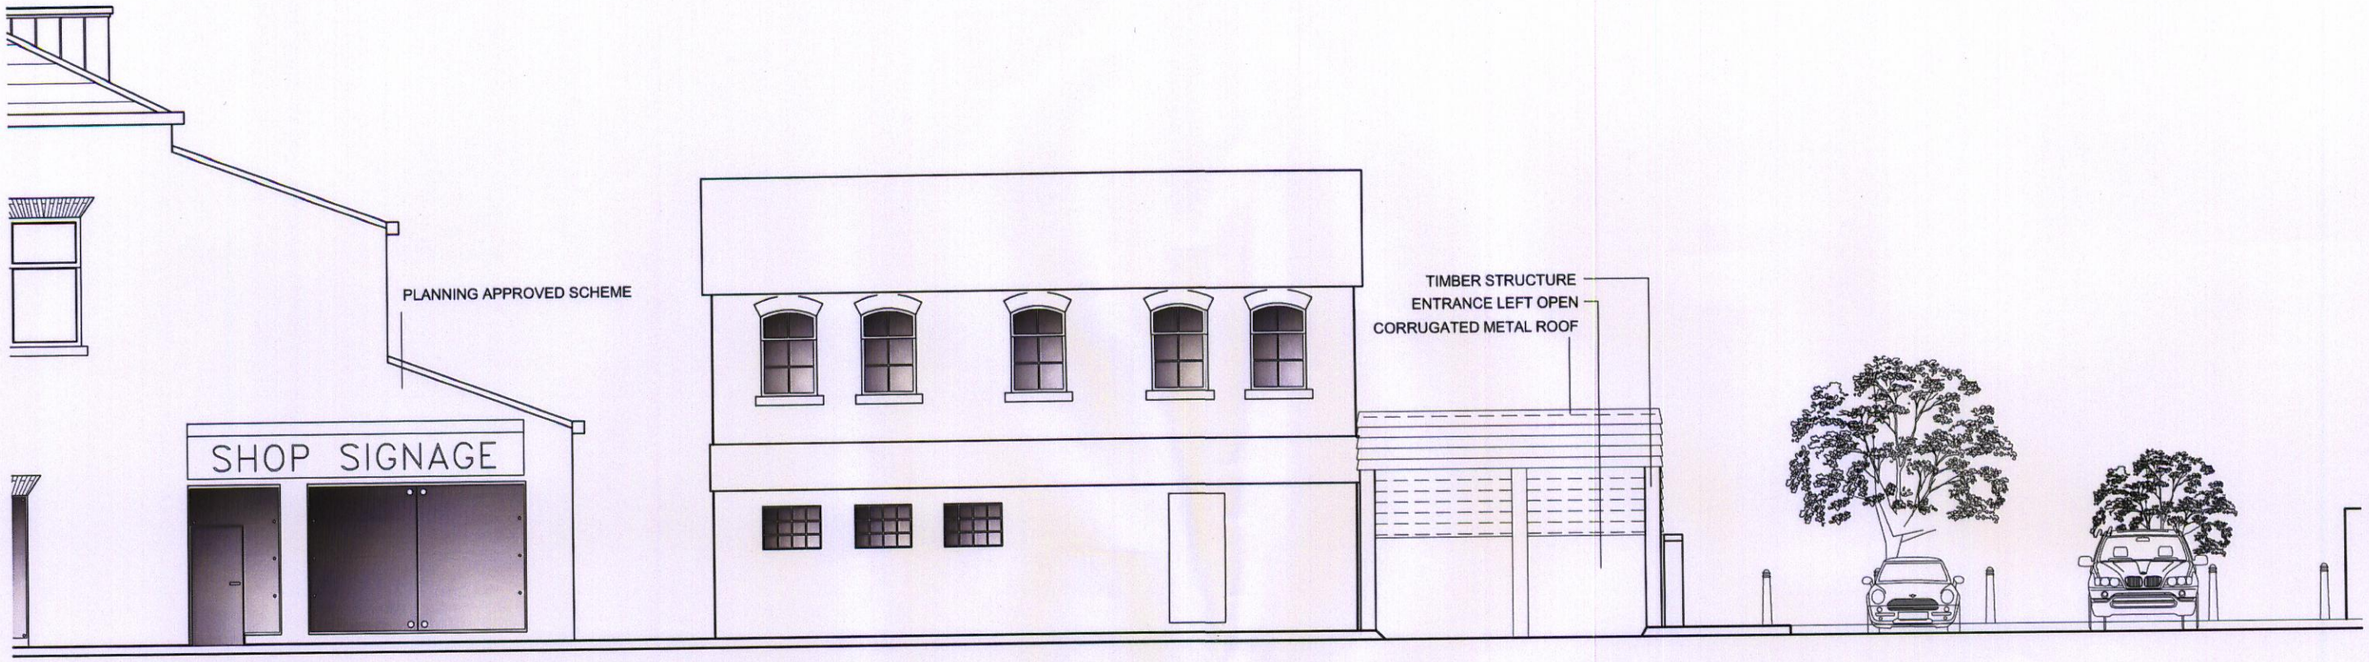


Elevation from Queen Street West 1:100

29 SEP 09

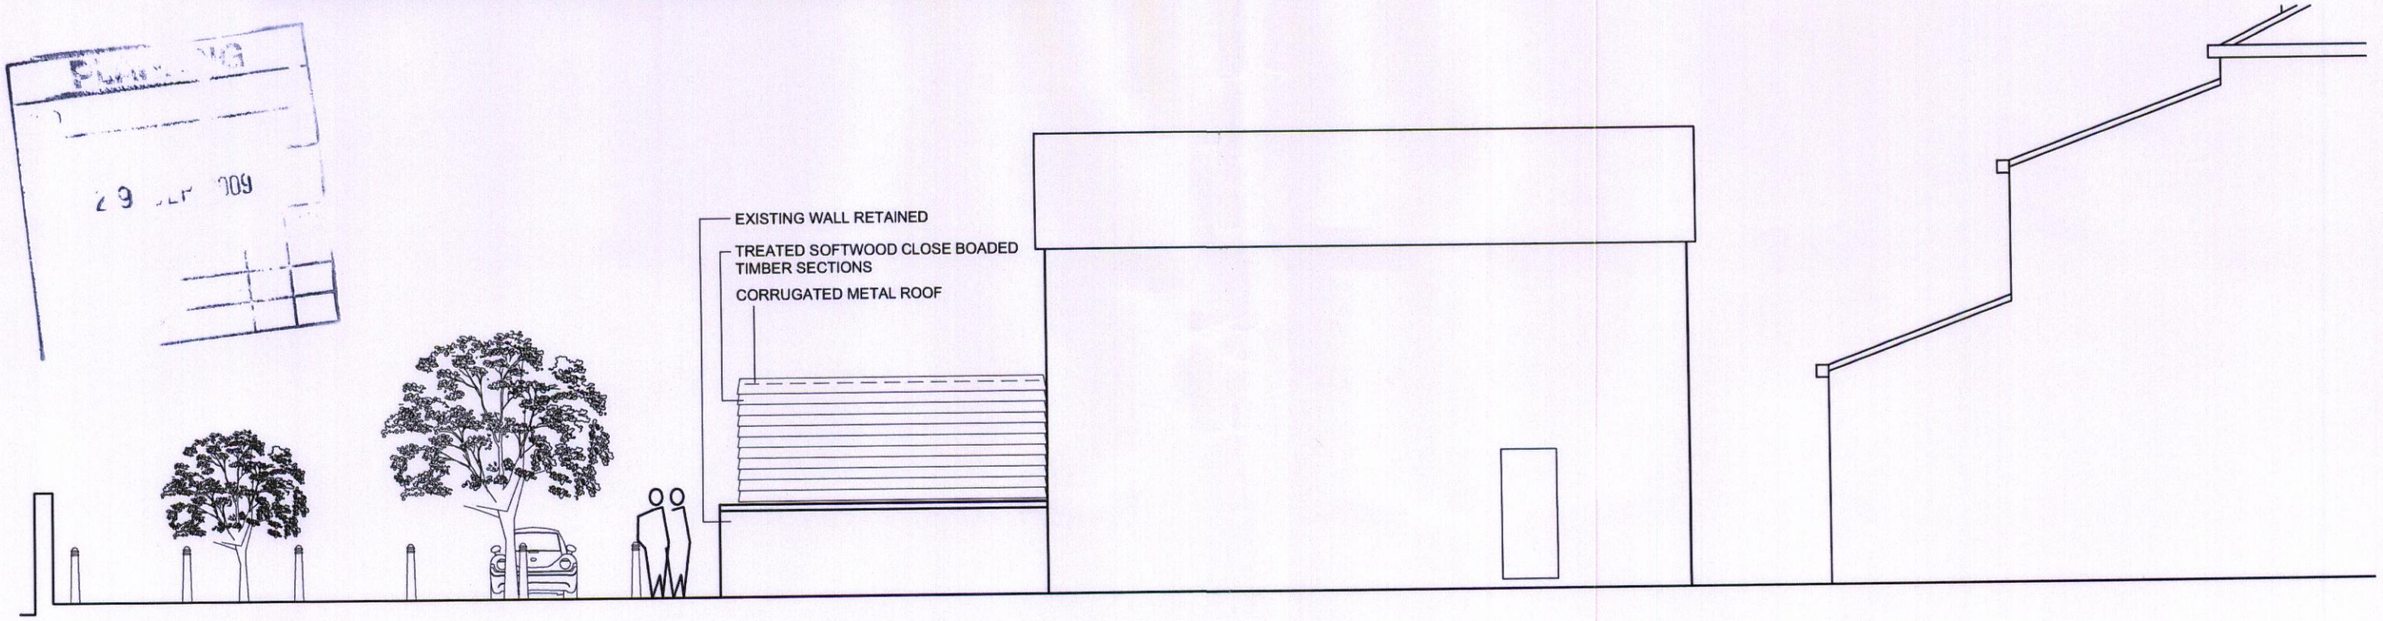

Elevation from Carpark 1:100

Withington Tyres,
3 Queens Road,
Withington,
[redacted]