Re: 631 Ashton New Rd Manchester M11 4RX
FOR PLANNING APPLICATION PURPOSES
APPLICANT: KAMALJIT KAUR

PLANNING AND
BUILDING CONTROL
0 6 MAR 2013

		WHILST DENTIST	PROPOSED RESIDENTIAL
	FLOOR	DOOR OPENING TO	DOOR OPENING TO
A	GROUND	RECEPTION	LOUNGE
B	GROUND	WC	WC
C	GROUND	KITCHEN FACILITIES	KITCHEN
D	GROUND	BASEMENT	BASEMENT
E	GROUND	DENTAL SURGERY 1	DINING ROOM
F	GROUND	SMALL LOBBY	SMALL LOBBY
G	GROUND	BATHROOM	BATHROOM
H	GROUND	BACK DOOR TO REAR	BACK DOOR TO REAR
I	FIRST	DENTAL SURGERY 2	BEDROOM 1
J	FIRST	DENTAL UTILITY ROOM	BEDROOM 2
K	FIRST	BATHROOM	BATHROOM
L	FIRST	DENTAL SURGERY 3	BEDROOM 3
M	SECOND	BEDROOM	BEDROOM 4
N	SECOND	EN-SUITE	EN SUITE

P.S. No changes to internal or externals including no changes to doors or windows

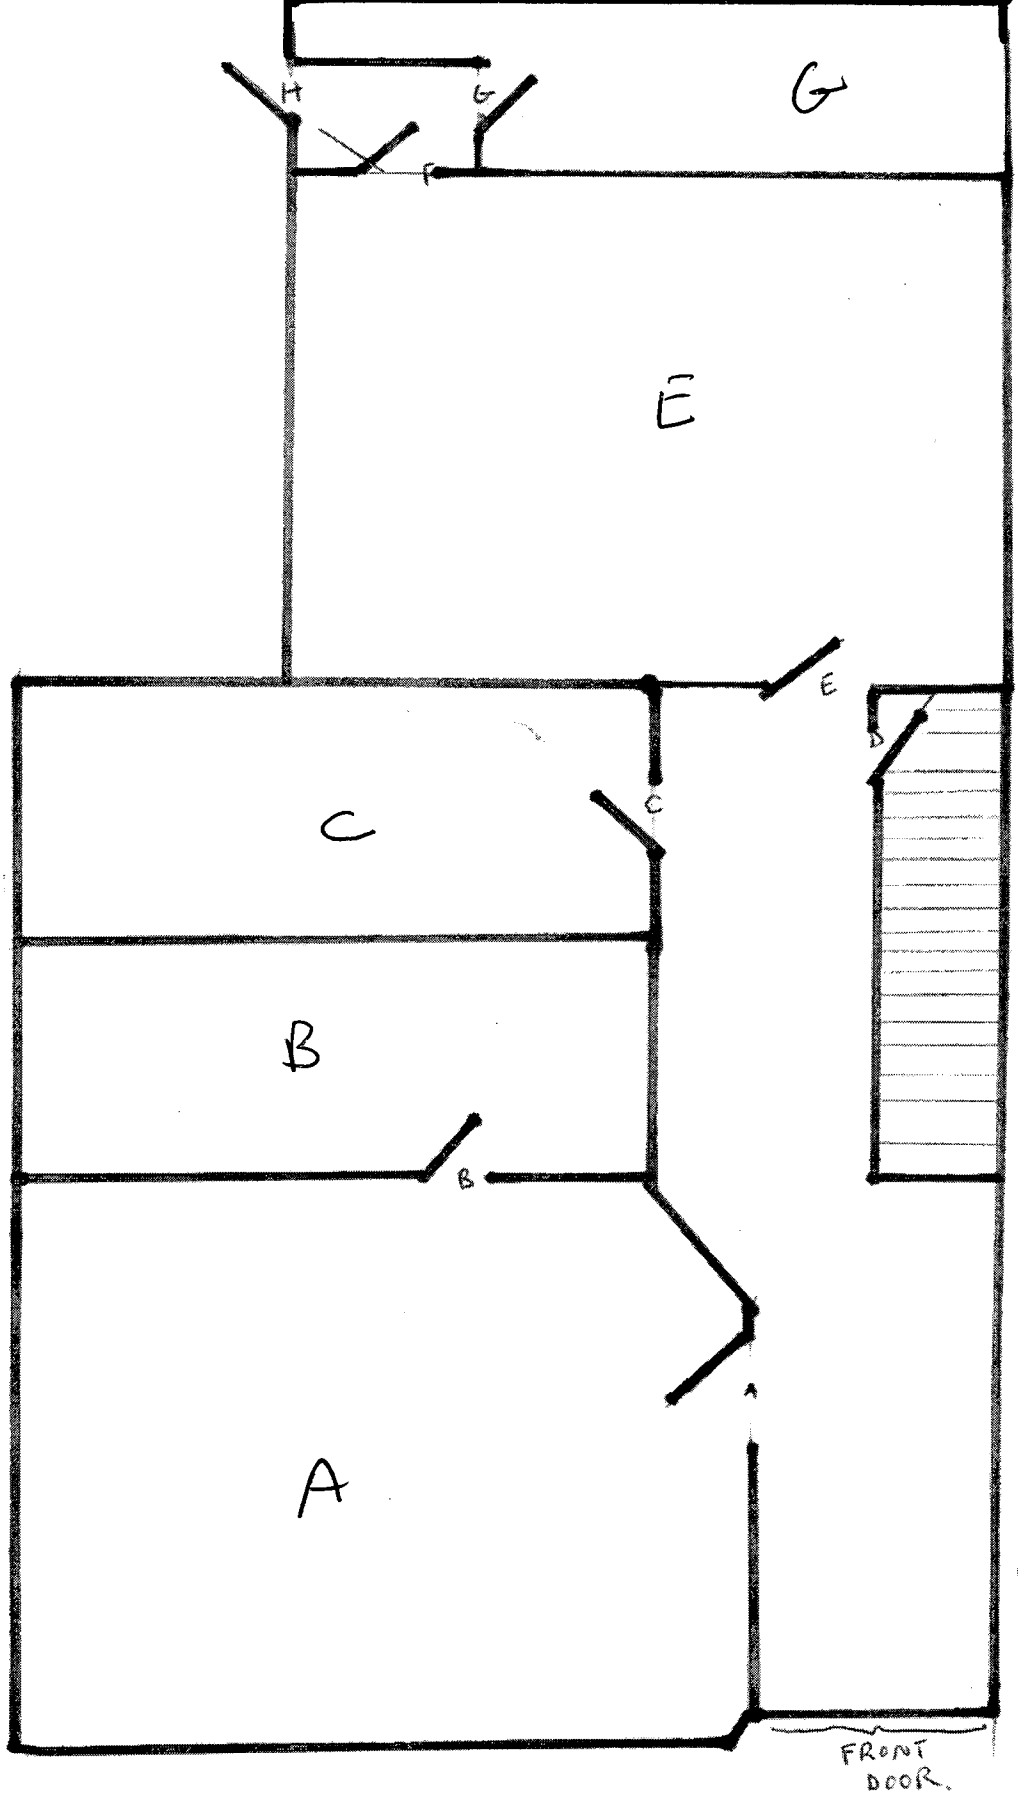

GROUND FLOOR, 631 ASHTON NEW RD CLAYTON MANCHESTER M11 4RX

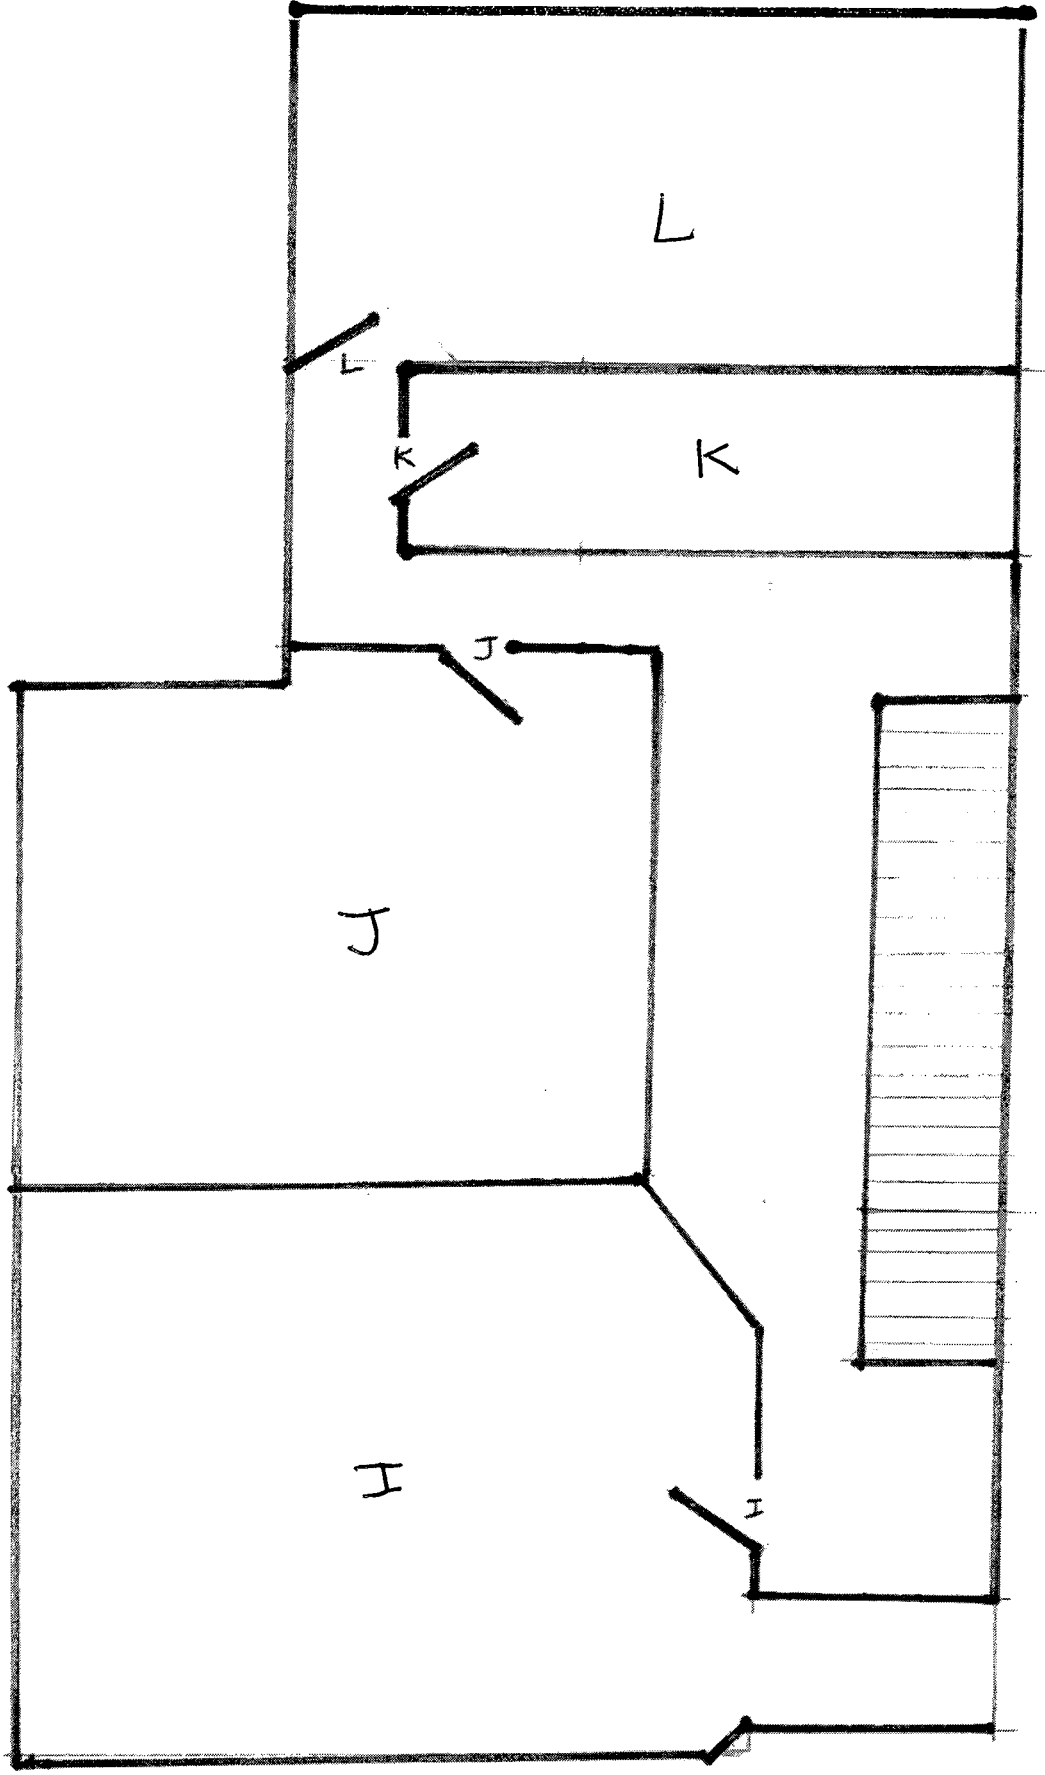

FIRST FLOOR
631 ASHTON
NEW RD
CLAYTON
MANCHESTER
M11 4RX

2nd (2nd) FLOOR
631 ASHTON NEW RD
CLAYTON
MANCHESTER
M11 4RX

