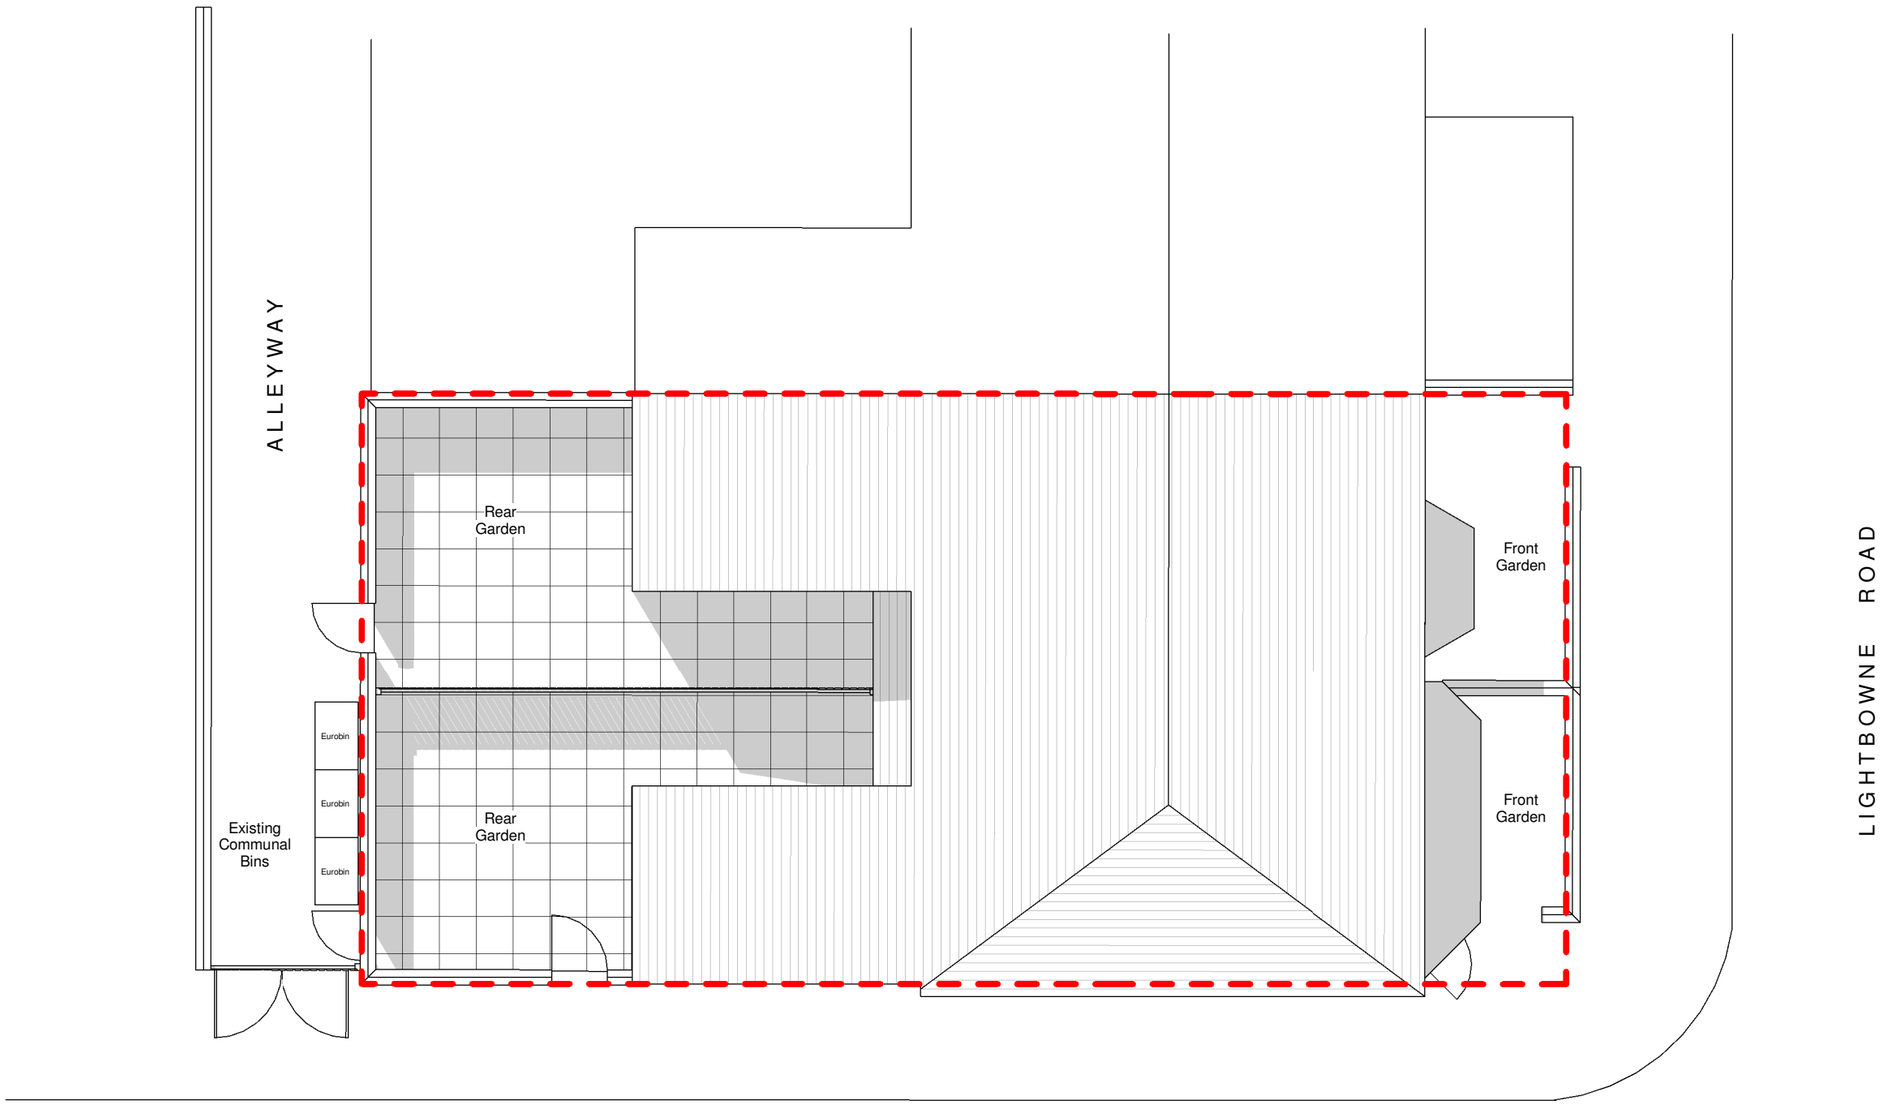

General Notes

The Architect shall have no responsibility for any use made of this document other than for that which it was prepared and issued.

All dimensions should be checked on site. Do not scale from this drawing

To be read in conjunction with all other Consultant's drawings.

The Architect to be immediately notified of any discrepancies.

Copyright on this drawing retained by the Architect.

LEGEND

Site Boundary

No.	Date	Dwn	Chk	App	Revision or reason for issue
A	31/10/16	SA	SH		Front boundary wall & window updated
-	14/09/16	SA	SH		Initial Issue

Client

Hameed

create it studios ... leave an impression

Create It Studios (NW) Ltd
Houldsworth Mill Business & Art Centre
Houldsworth Street
Reddish, Stockport
SK5 6DA

info@createitstudios.co.uk

Project Title

204-206 Lightbowne Road

Scale / North Point

1 : 100

Drawing Title

Proposed Site Plan

Drawing Number: (02)AP001

Revision: A

Drawing Status

Preliminary