

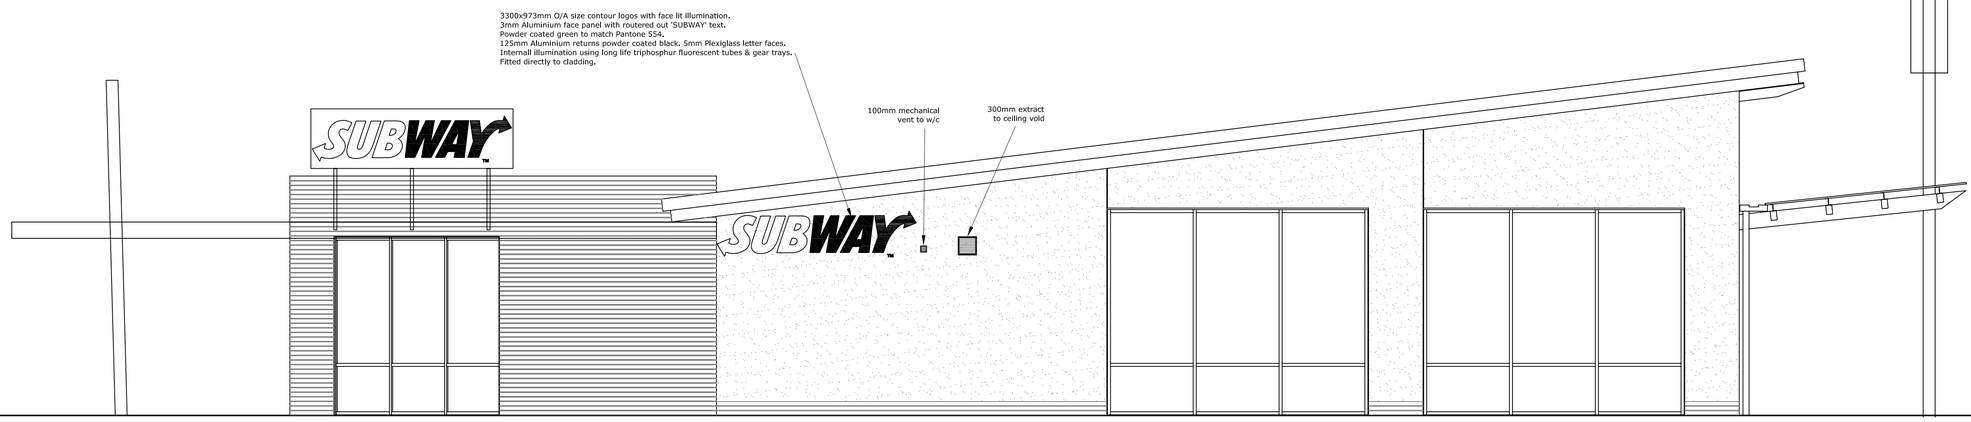


NORTH ELEVATION

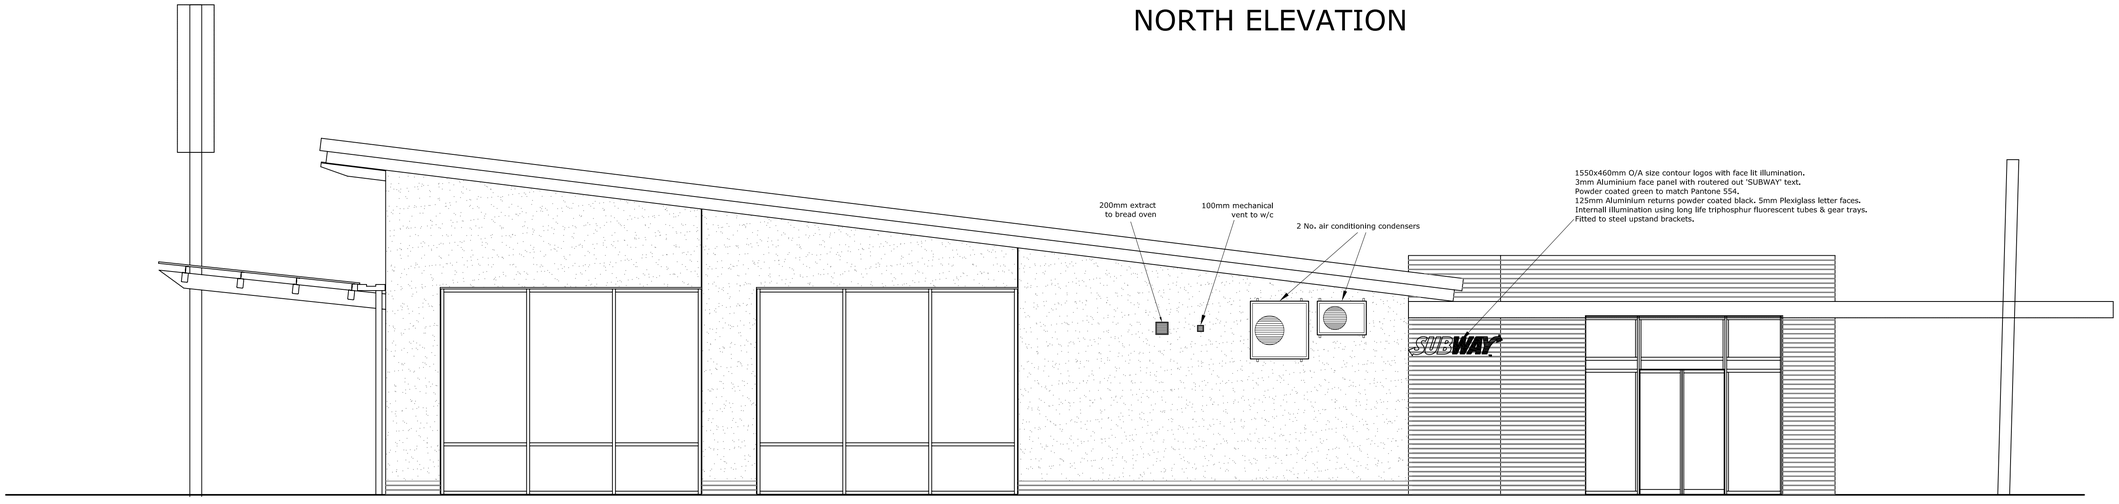

SOUTH ELEVATION

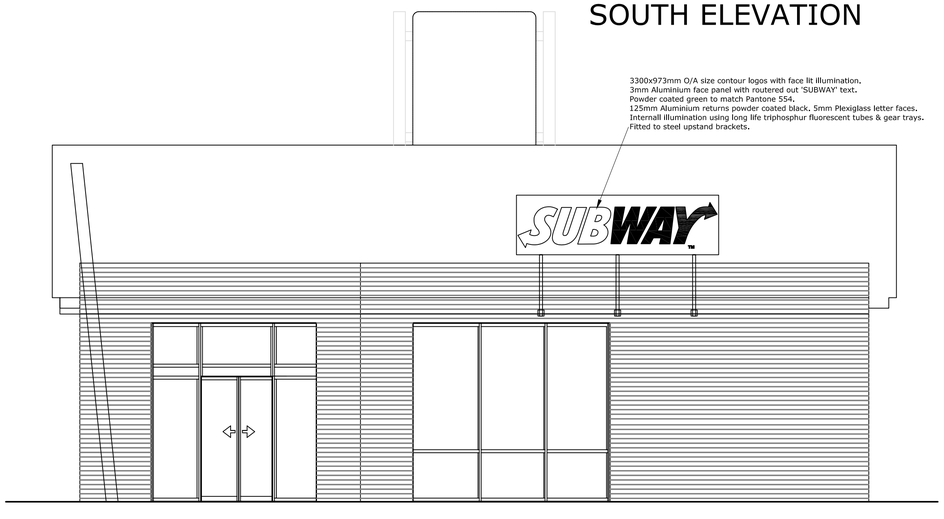

EAST ELEVATION

PLANNING SUBMISSION DRAWING ONLY

CFM CONSULTANTS

Tel: 01253 891988 Fax: 01253 896939

Email: roy@cfmconsultants.co.uk Web: www.cfmconsultants.co.uk

1 New Media House, 8 Hardhorn Road, Poulton-Le-Fylde, FY6 7SR

Proposed Subway
Ashton New Road
Clayton

Drawing : Proposed Signage Elevations

Scale : 1:50 @ A1

Drawing No. : SW/0893/005

Date : 28/07/08

PLEASE NOTE: These drawings are prepared for the purpose of Landlord approval and store fitout / construction only & should not be construed as a comprehensive design providing full compliance with all relevant current and future legislation.

All dimensions are to be checked on site prior to commencing any works. Any discrepancies are to be notified immeadiately to the surveyor.

This drawing and all the information contained thereon is subject to copyright and must not be reproduced in part or in whole without the written consent of CFM Consultants Ltd.
Any unauthorised reproduction infringes copyright and may lead to prosecution.