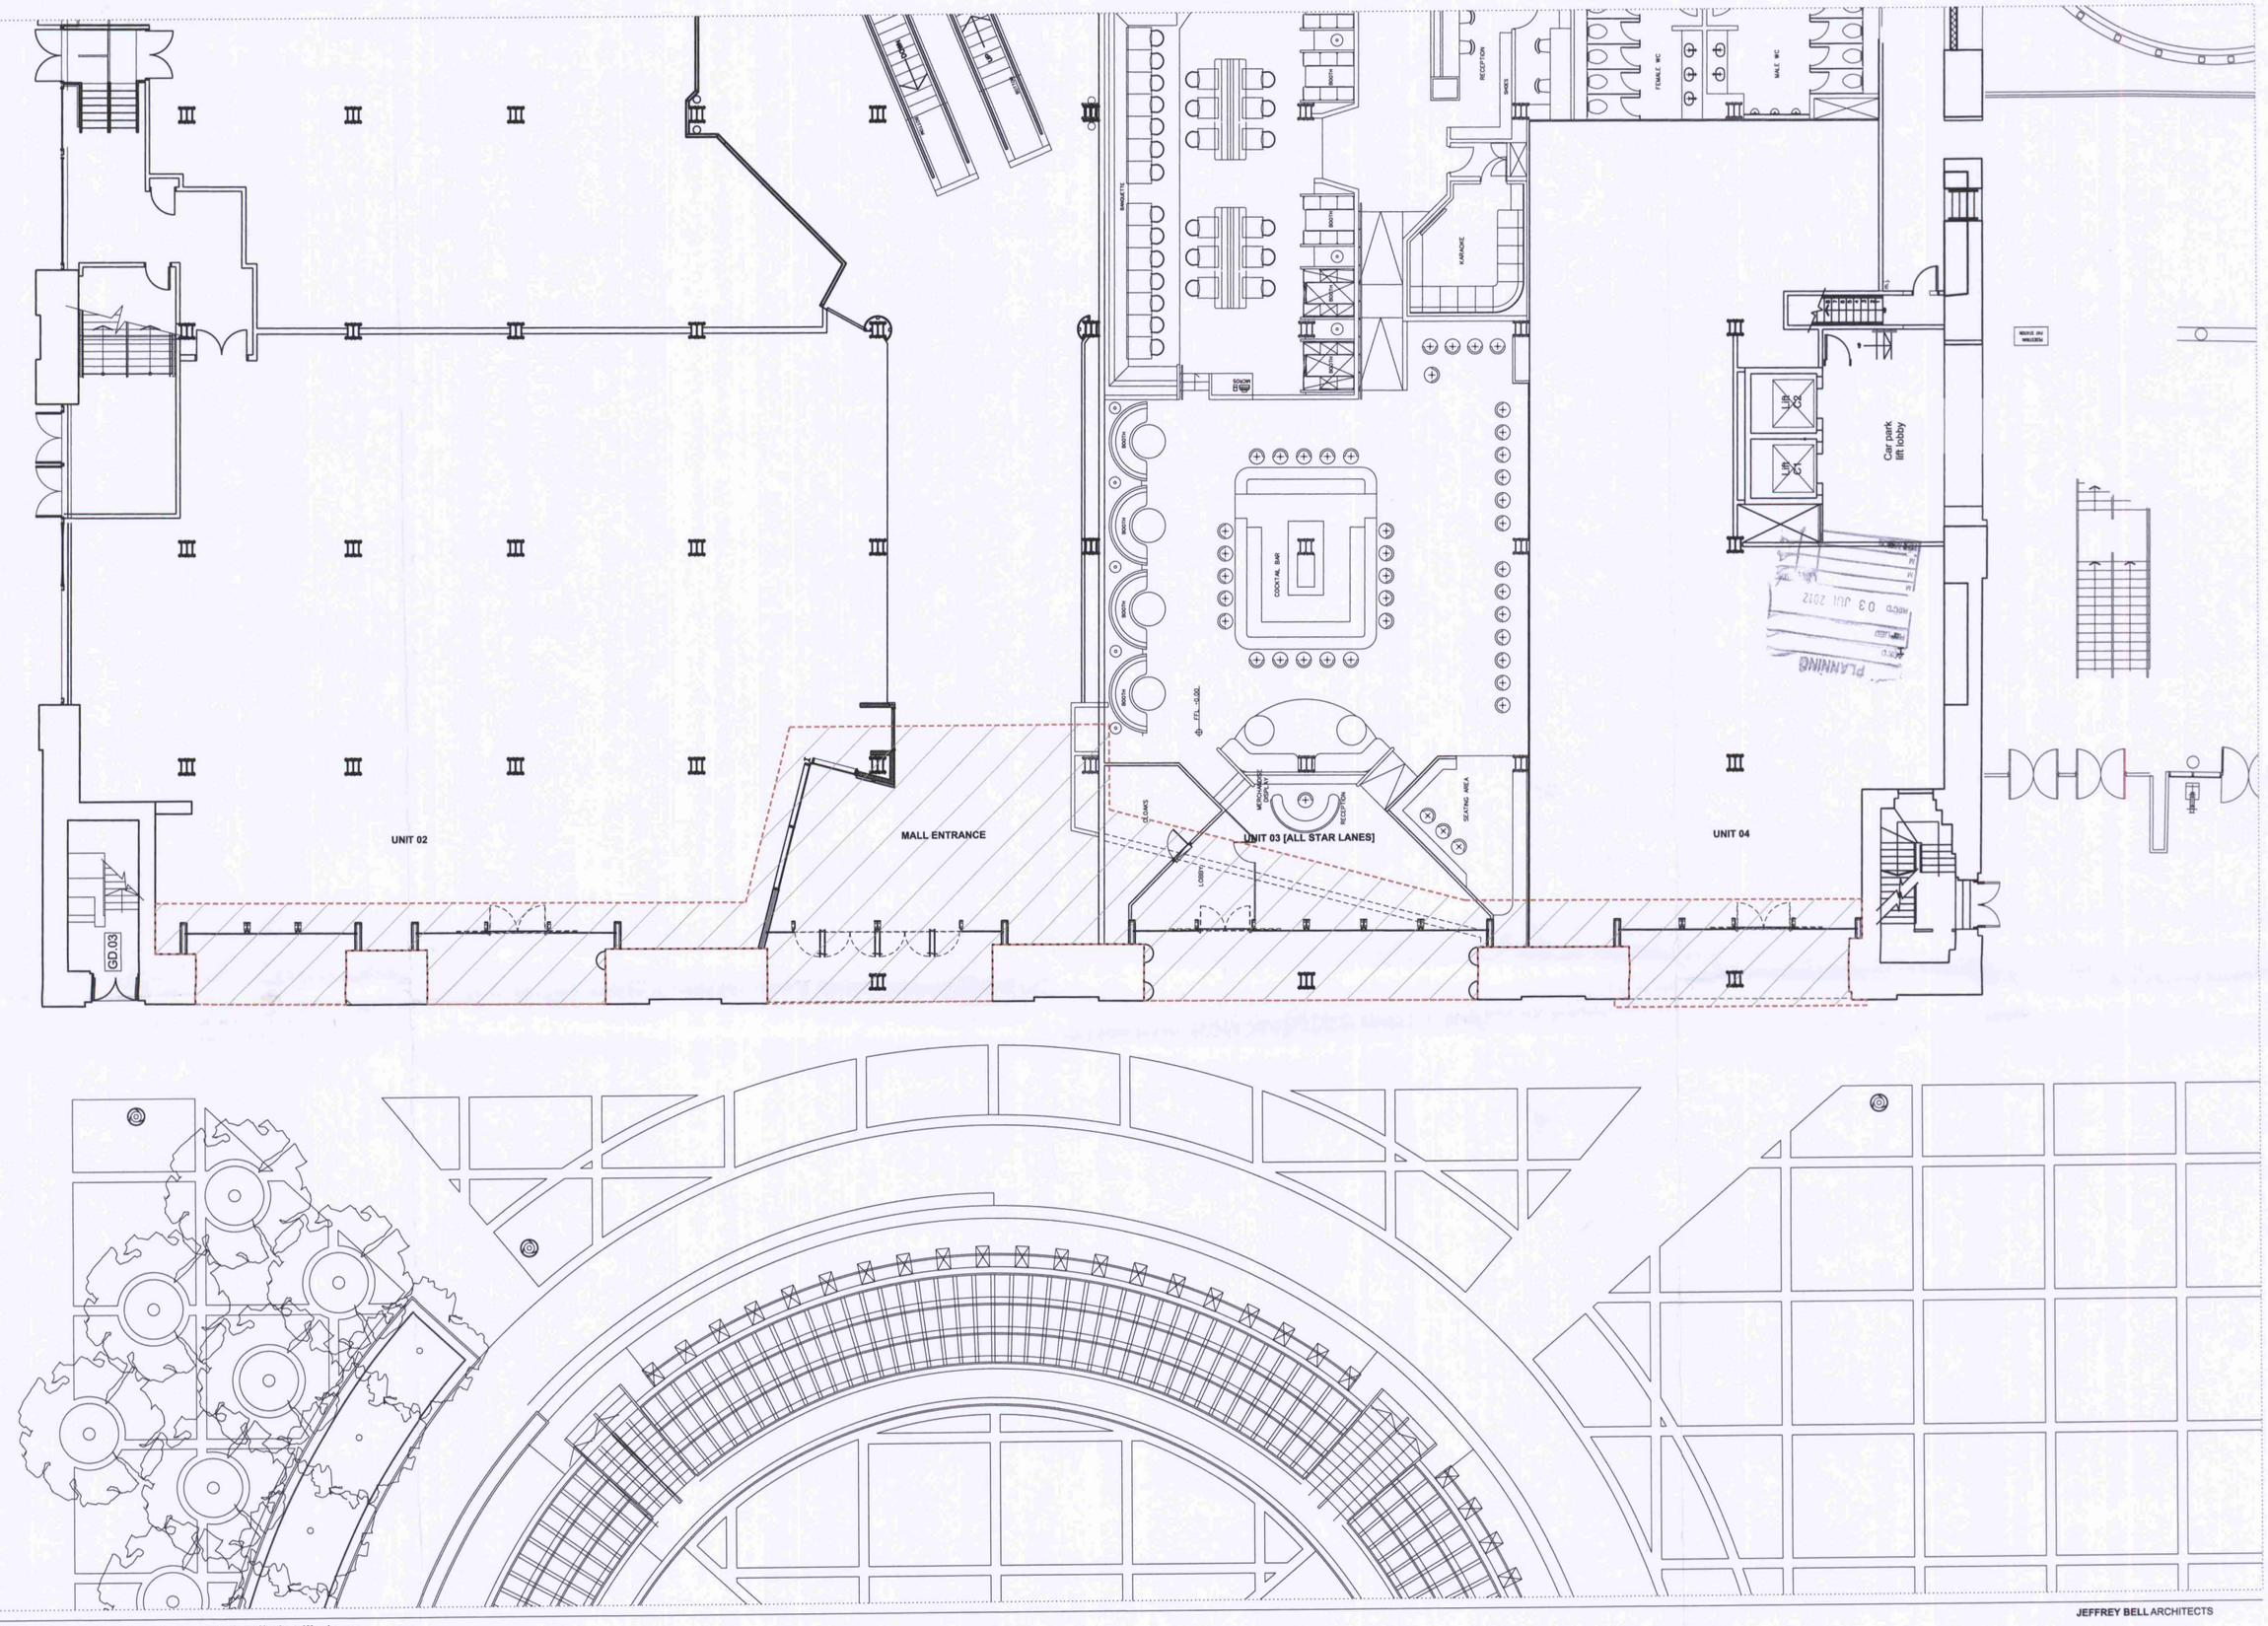


PROPOSED PLAN

PROJECT **Replacement shopfronts on the ground floor north elevation of the Great Northern Warehouse**

Variations

Job Number	1361
Scale	1:100@A1
Date	May 2012
Title	Proposed ground floor part plan of warehouse
Drawing number	a(05)004
Issued for	Planning

© JEFFREY BELL ARCHITECTS
For terms and conditions refer to www.jeffreybellarchitects.co.uk
Do not scale from this drawing

JEFFREY BELL ARCHITECTS

Jeffrey Bell Architects
Second Floor
Fairbairn
72 Sackville Street
Manchester
M1 3NJ

t +44 (0)161 228 0651
m +44 (0)787 315 6480
e studio@jeffreybellarchitects.com