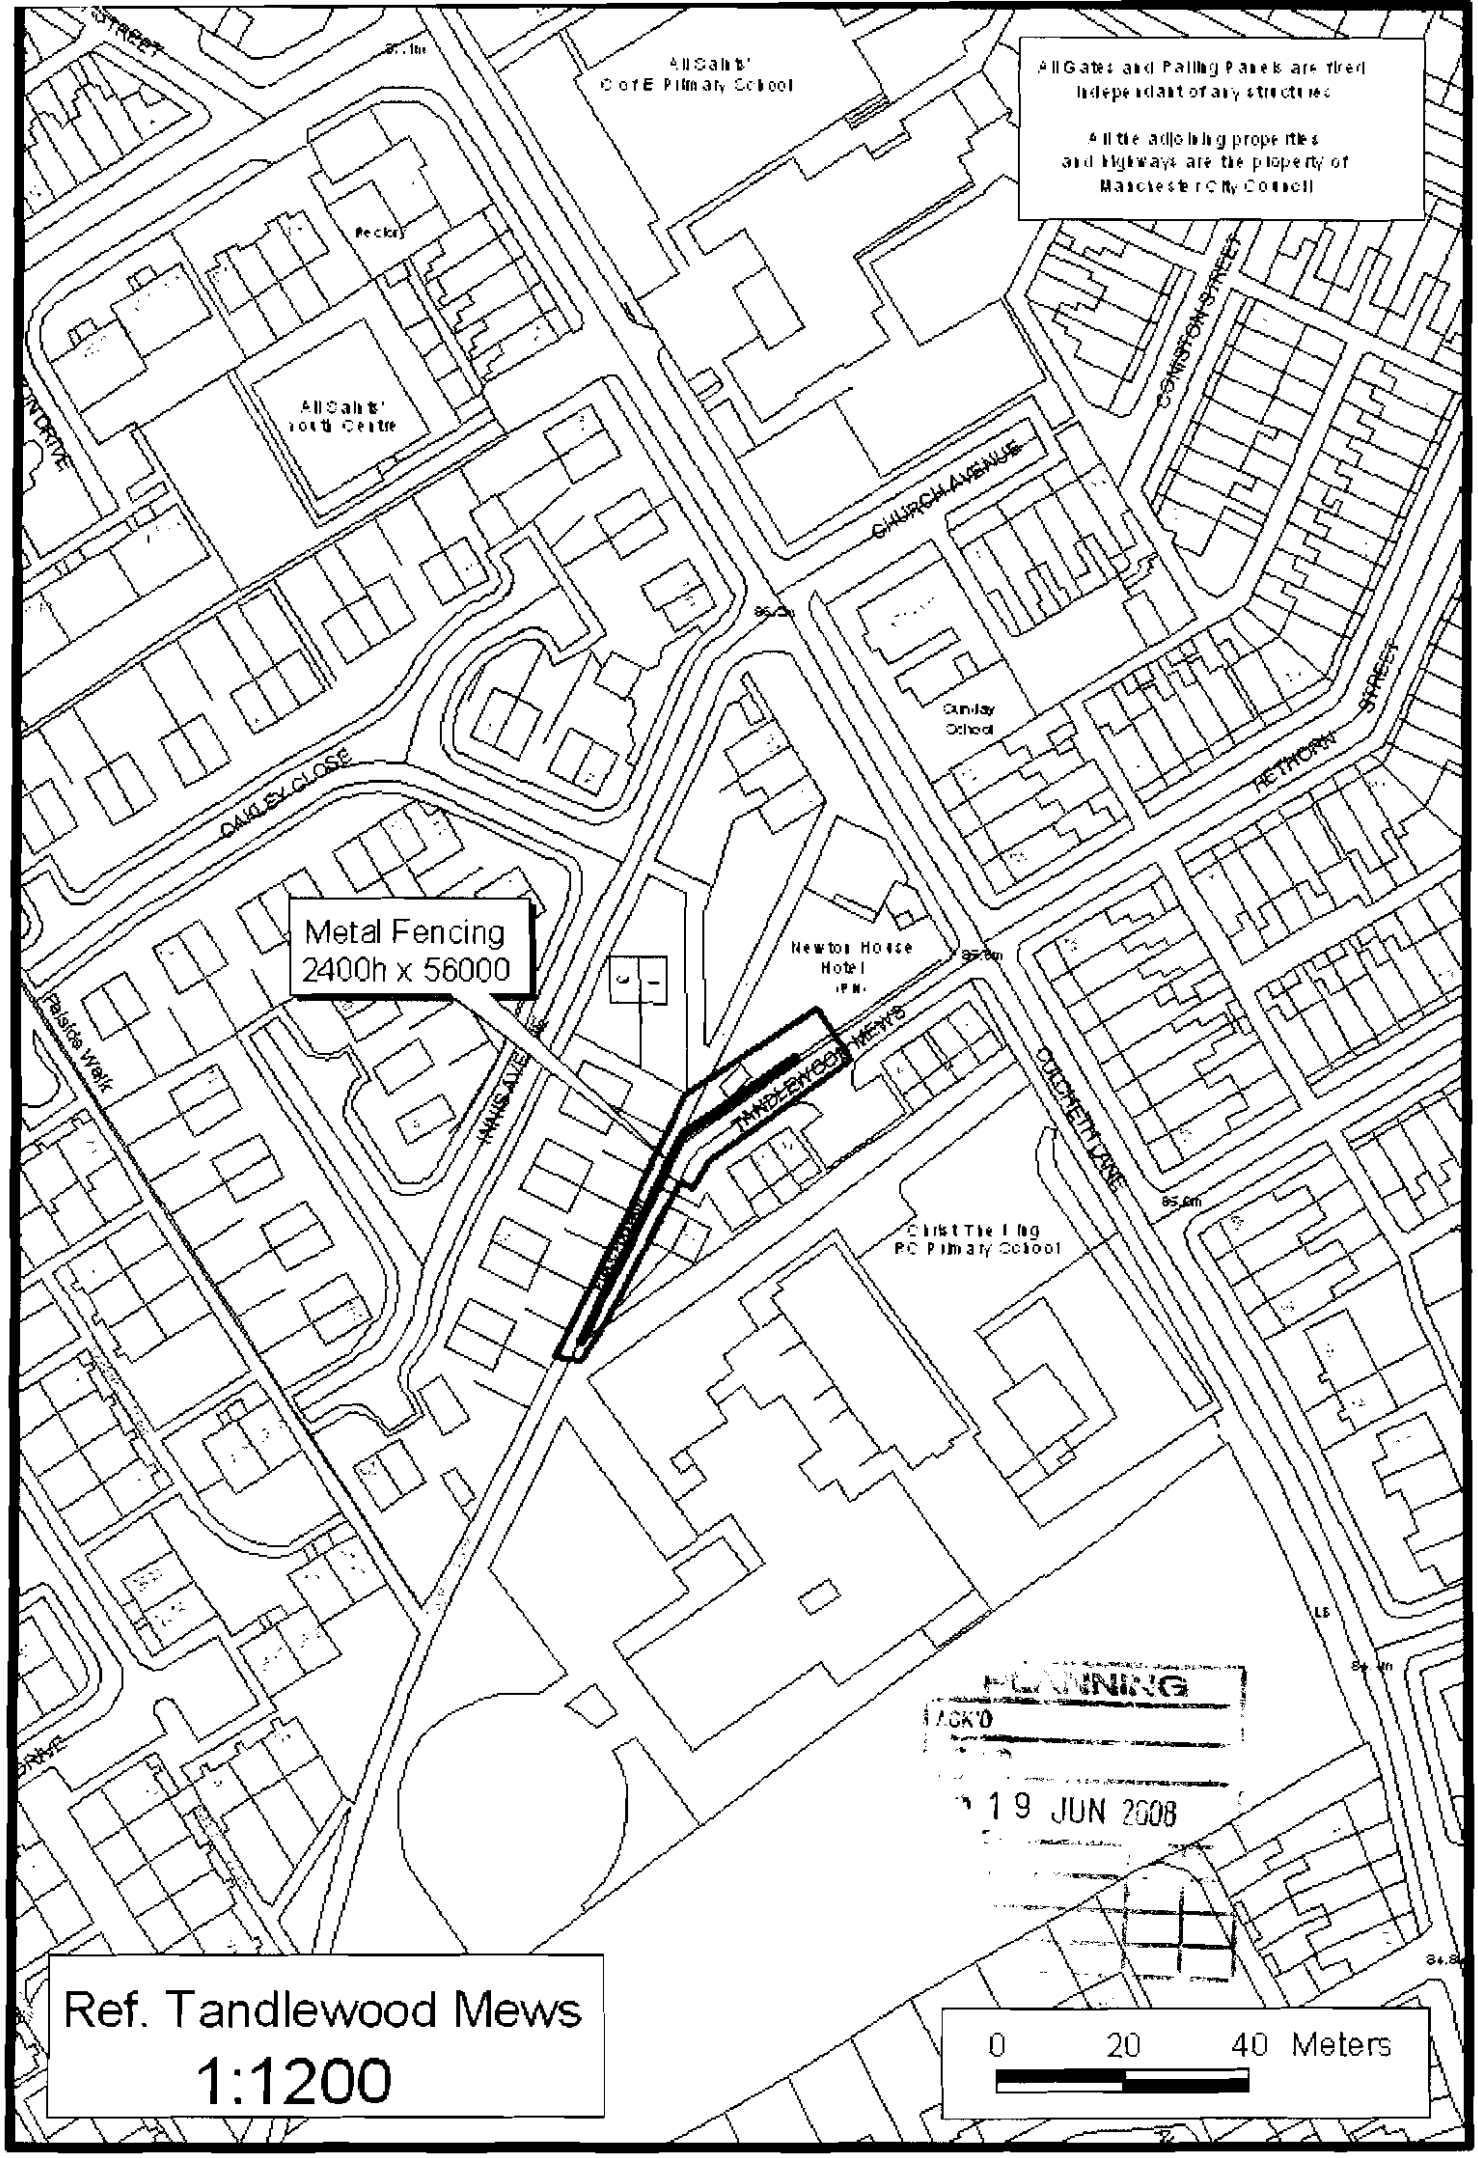
All Gates and Paling Panels are fired independant of any structures
All the adjoining properties and highways are the property of Manchester City Council
All Saints' C of E Primary School
All Saints' Youth Centre
Rectory
CHURCH AVENUE
CONISTON STREET
Sunday School
HETHORN STREET
OAKLEY CLOSE
Metal Fencing
2400h x 56000
Newton House Hotel
TANDLEWOOD MEWS
Palside Walk
INNIS AVE
CULCHETH LANE
Christ The King RC Primary School
PLANNING
ACK'D
19 JUN 2008
Ref. Tandlewood Mews
1:1200
0 20 40 Meters

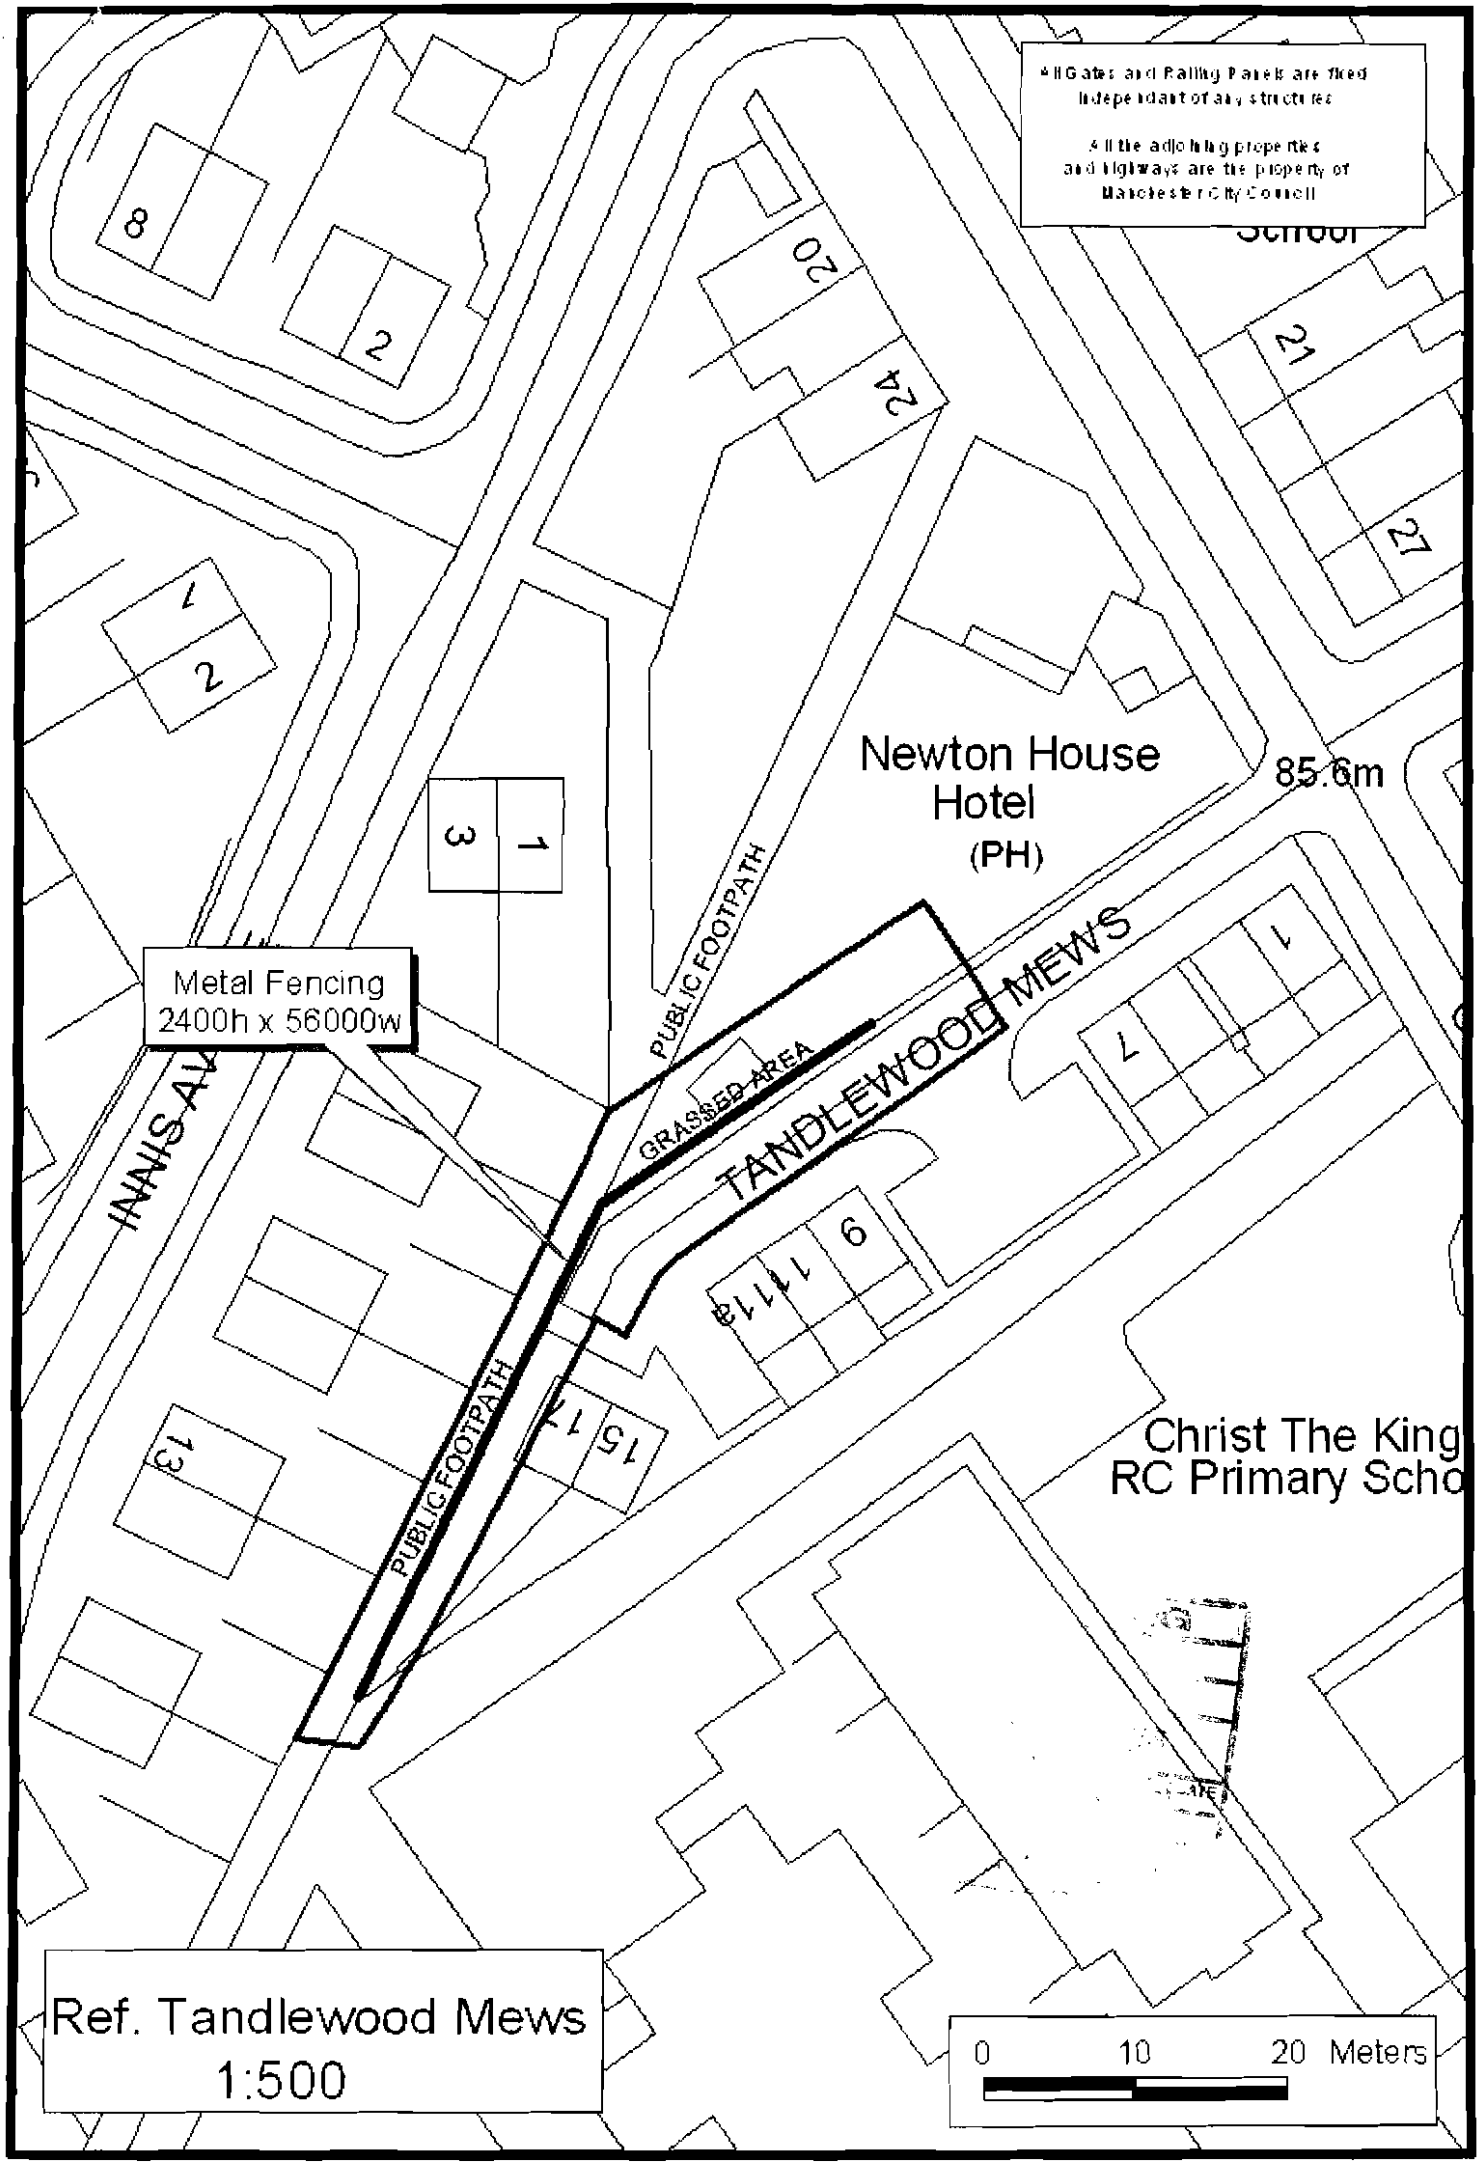
All Gates and Railing Panels are fixed independant of any structures
All the adjoining properties and highways are the property of Manchester City Council
Newton House Hotel (PH)
85.6m
Metal Fencing 2400h x 56000w
PUBLIC FOOTPATH
GRASSED AREA
TANDLEWOOD MEWS
PUBLIC FOOTPATH
Christ The King RC Primary Scho
Ref. Tandlewood Mews
1:500
0 10 20 Meters

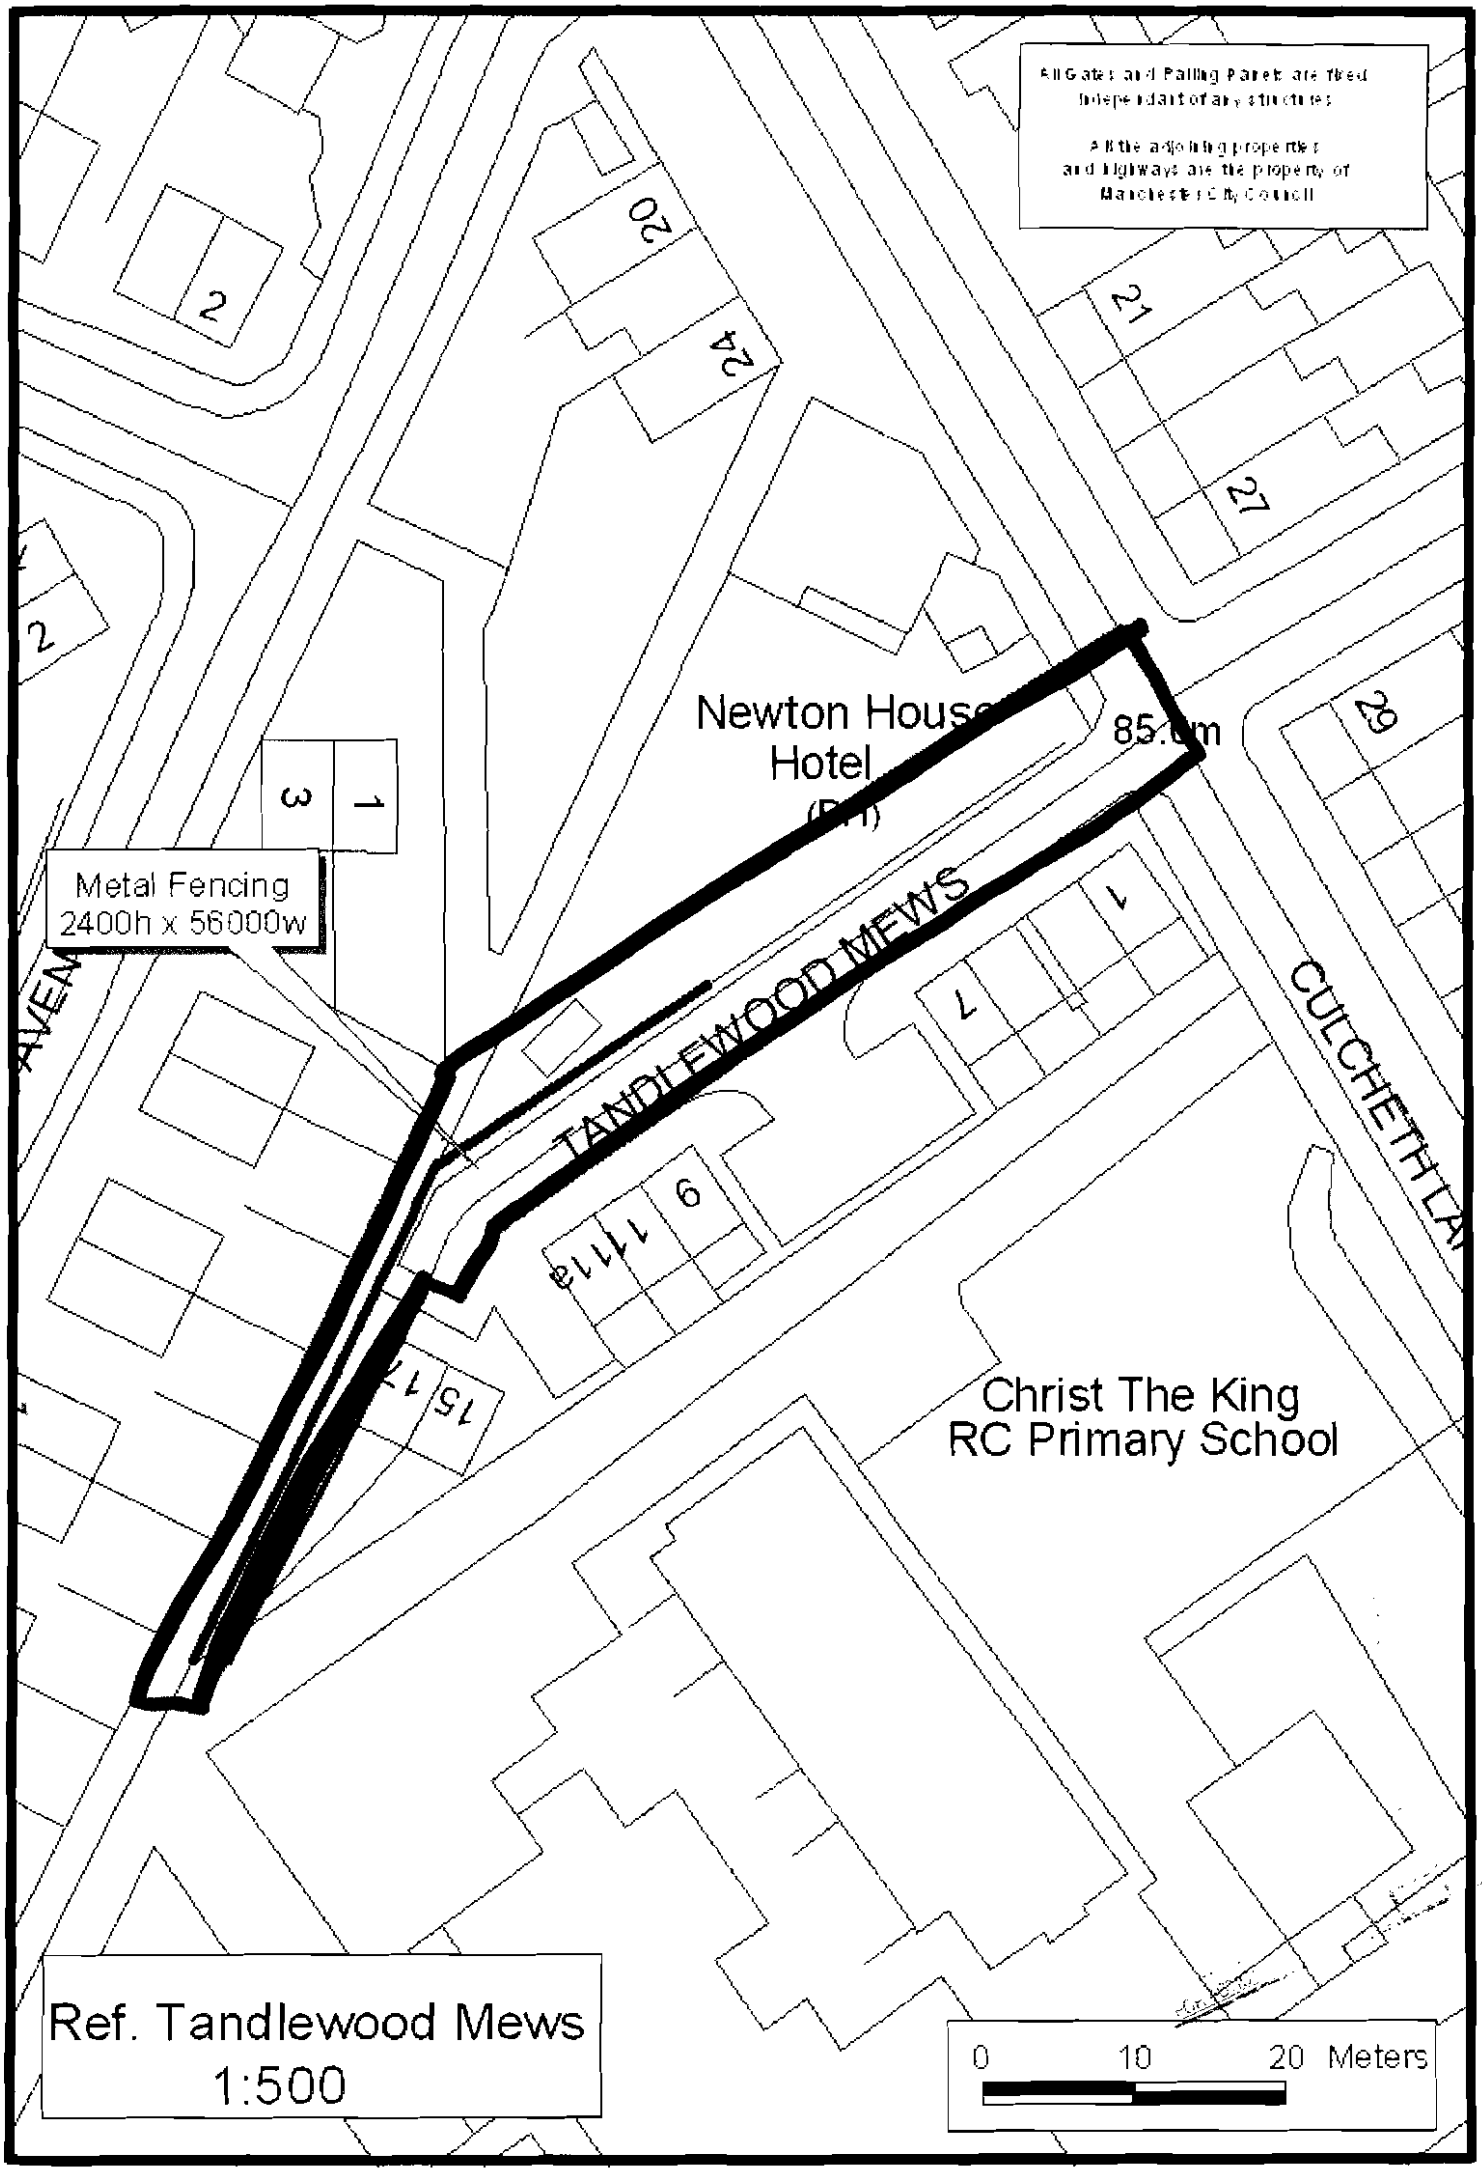
All Gates and Railing Panels are fixed independant of any structures
All the adjoining properties and highways are the property of Manchester City Council
Newton House Hotel (PH)
85.0m
Metal Fencing
2400h x 56000w
TANDLEWOOD MEWS
CULCHETH LA
Christ The King
RC Primary School
Ref. Tandlewood Mews
1:500
0
10
20 Meters