
PURPOSE OF ISSUE	PLANNING

All dimensions shall be verified by the Contractor(s) on site prior to work commencing and relevant orders being placed.
Do not scale from this drawing and only work to written dimensions.
Any discrepancies to be brought to the attention of the Contract Administrator for instructions prior to proceeding.

KEY

Proposed Development

Land also in ownership of the Client

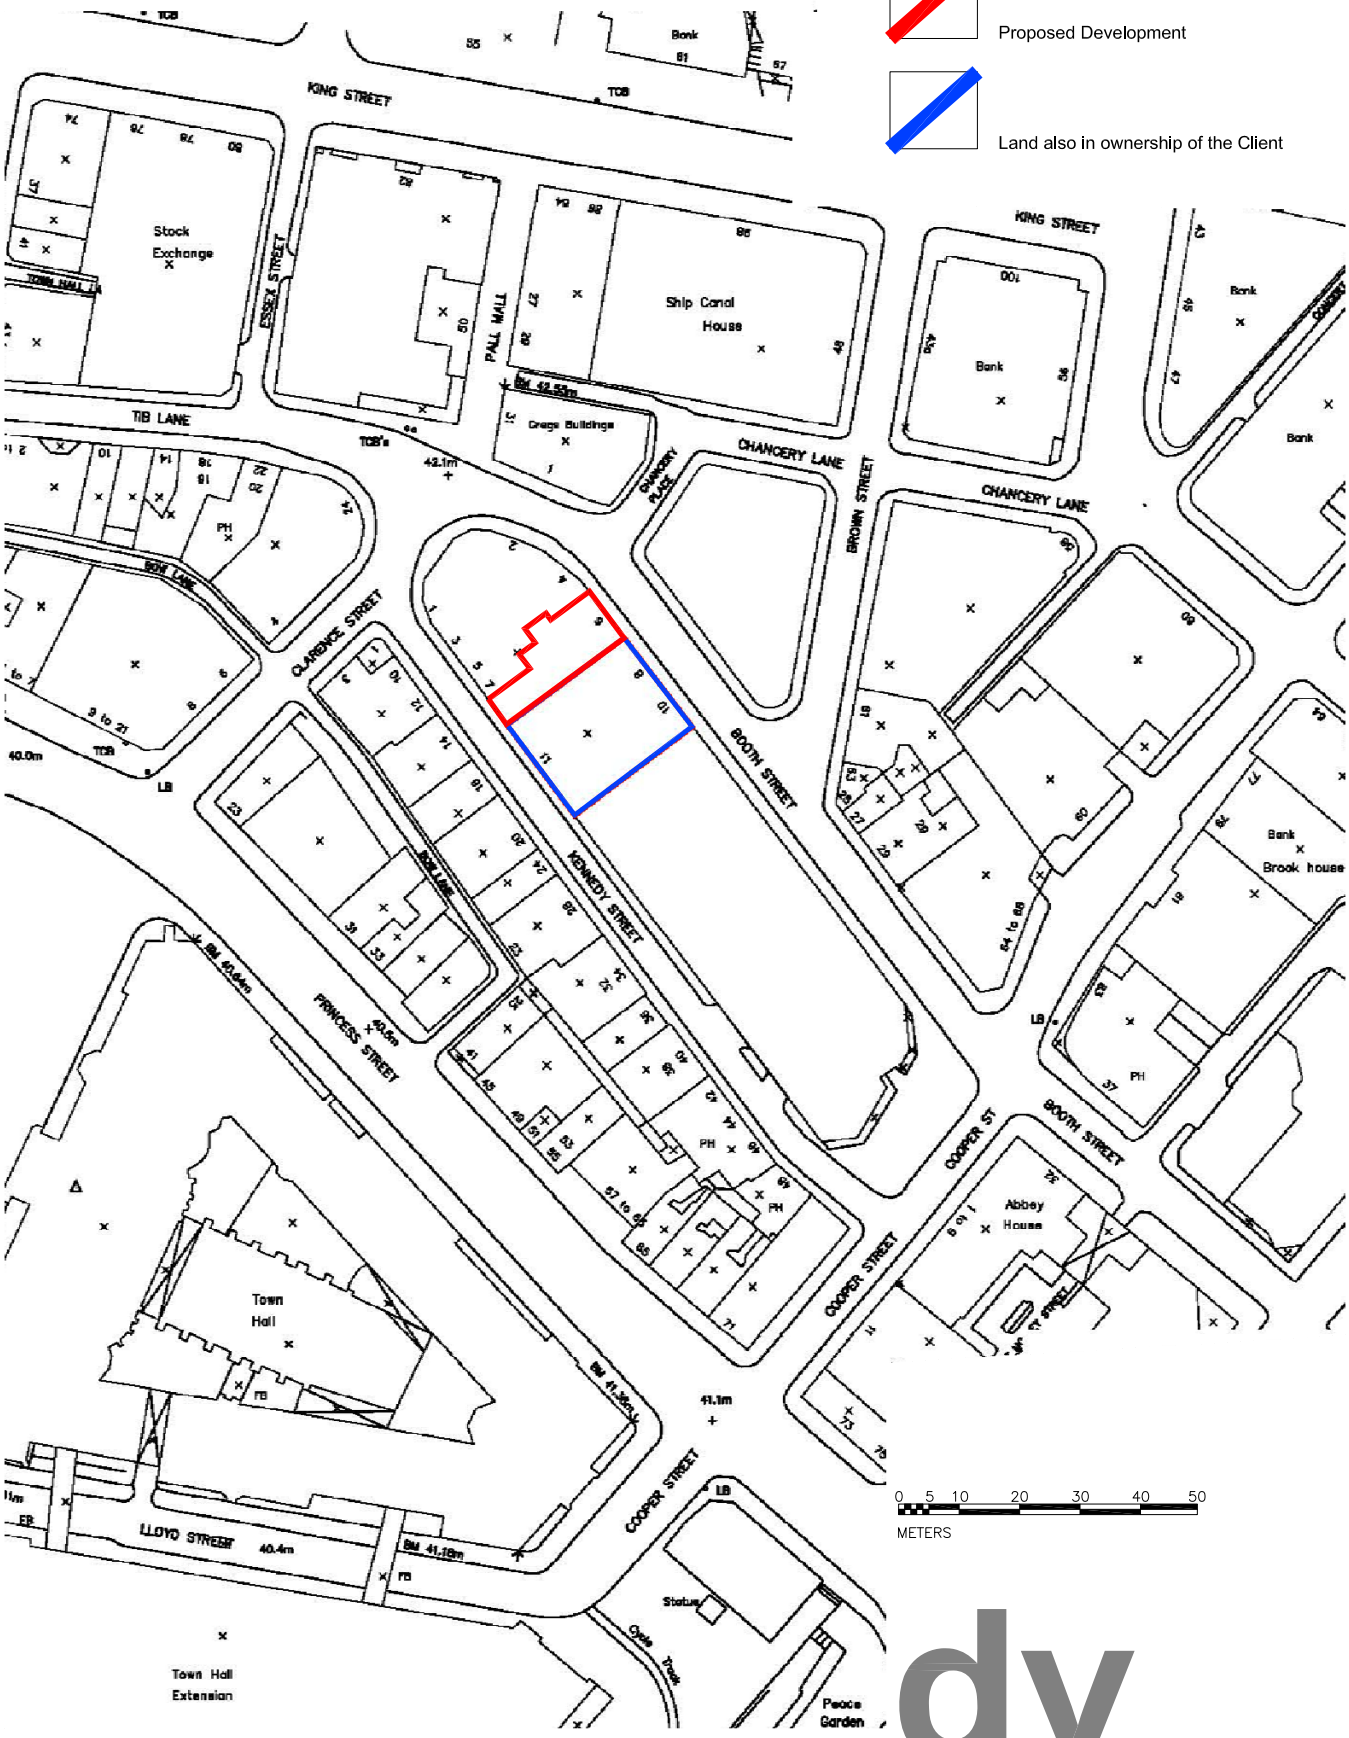

dv ARCHITECTS

Unit 4
Botanic Estate
198 Edge Lane
Fairfield
Liverpool
L7 9PL

Tel: 0151 228 4666
Fax: 0151 228 8666

PROJECT: MASSEY CHAMBERS BASEMENT CONVERSION	DATE: 29.06.15	DRAWN BY: JB	CHECKED BY: BH
DRAWING: LOCATION PLAN	SCALE: 1/1250@A4	DRAWING NO: 1413_P_0000	REV: