NOTE: DO NOT SCALE FROM THIS DRAWING. ALL DIMENSIONS TO BE CHECKED ON SITE. TO BE READ IN CONJUNCTION WITH ALL RELEVANT CONSULTANTS DOCUMENTATION

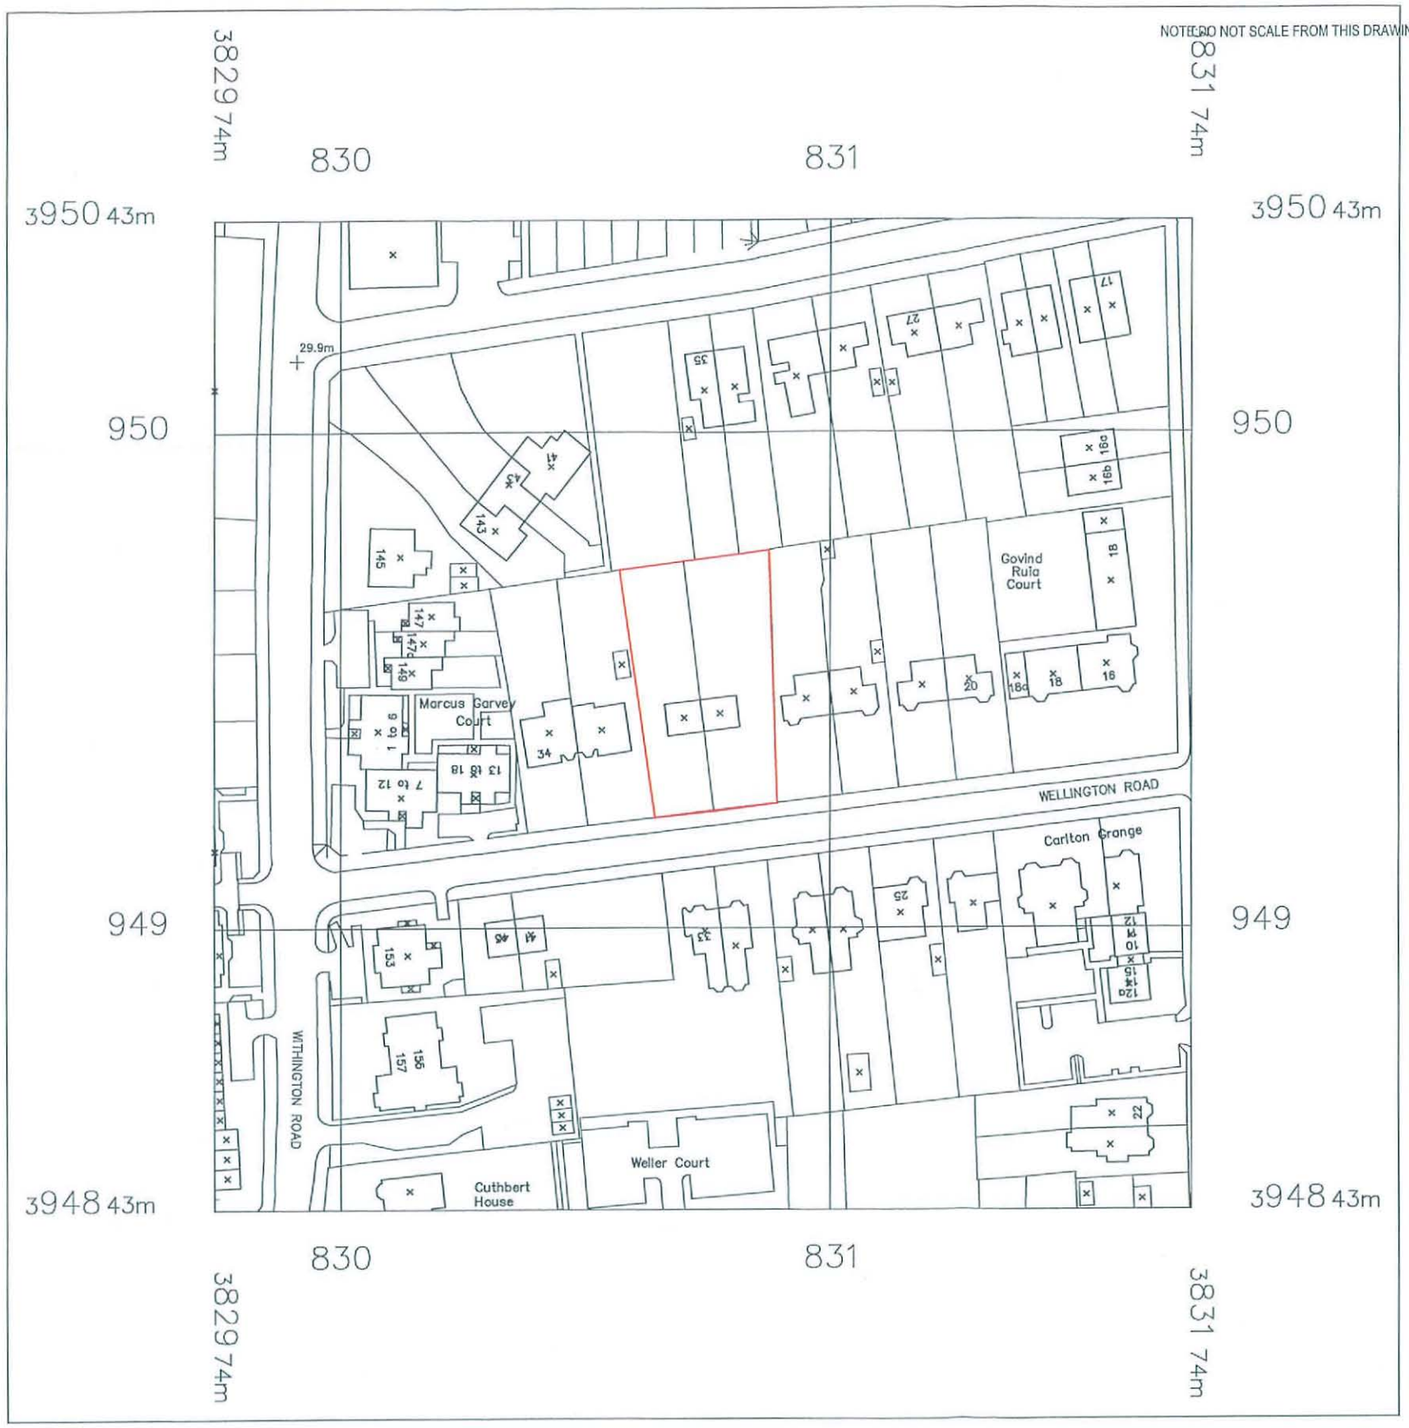

PLANNING AND BUILDING CONTROL
13 DEC 2012

revision:		date:
client:	project:	drawing:
SEDDON HOMES	WELLINGTON ROAD WHALLEY RANGE	LOCATION PLAN

project no:	drawing no:	revision:	drawn:	checked:	date:	scale @ A3
5704	PS-01		SCP		18.08.09	1:1250

© Crown Copyright 2009
Reproduction in whole or in part is prohibited
without the prior permission of Ordnance Survey.

street design partnership
architects
16 brewery yard deva centre trinity way salford m3 7bb t:0161 834 7262 f:0161 834 7112 e:info@street-design.net

NOTE: DO NOT SCALE FROM THIS DRAWING. ALL DIMENSIONS TO BE CHECKED ON SITE. TO BE READ IN CONJUNCTION WITH ALL RELEVANT CONSULTANTS DOCUMENTATION

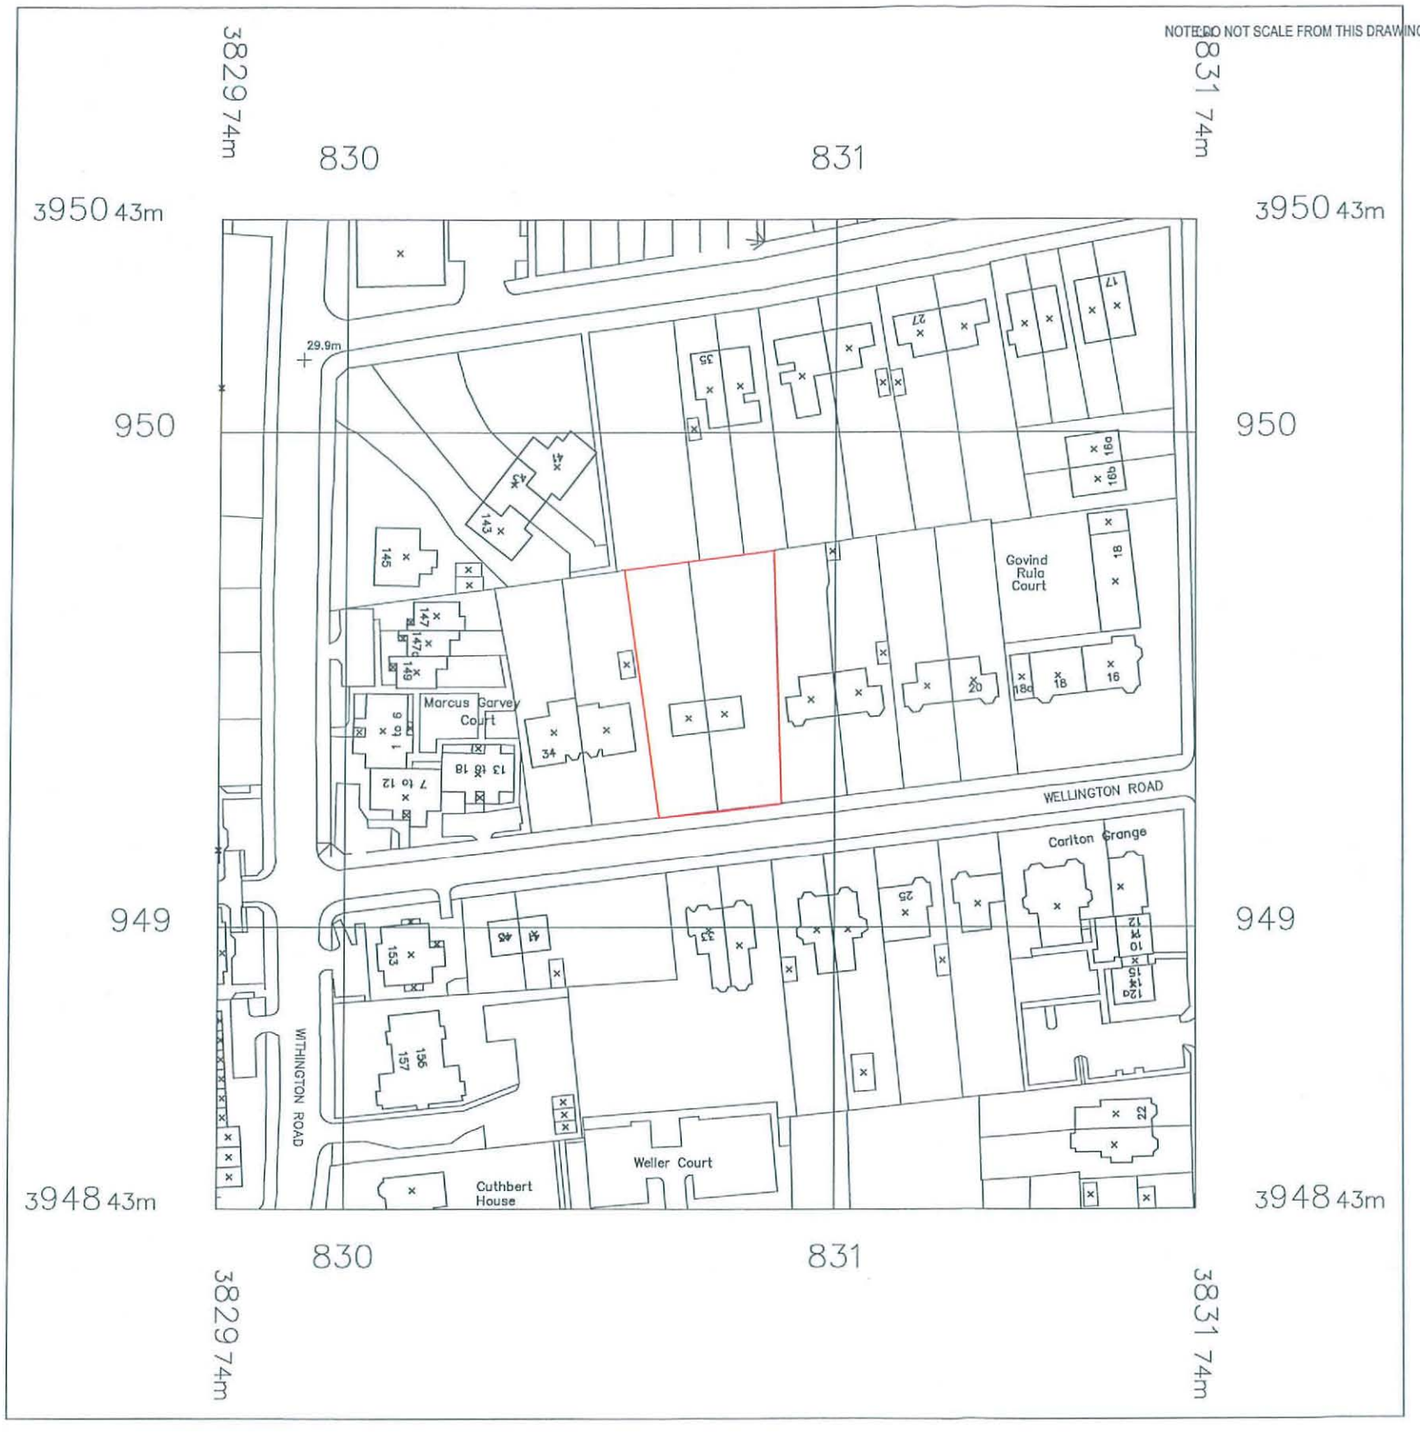

© Crown Copyright 2009
Reproduction in whole or in part is prohibited
without the prior permission of Ordnance Survey.

file copy

PLANNING AND BUILDING CONTROL
13 DEC 2012

revision:		date:
client:	project:	drawing:
SEDDON HOMES	WELLINGTON ROAD WHALLEY RANGE	LOCATION PLAN

project no:	drawing no:	revision:	drawn:	checked:	date:	scale @ A3
5704	PS-01		SCP		18.08.09	1:1250

street design partnership
architects
16 brewery yard deva centre trinity way salford m3 7bb t:0161 834 7262 f:0161 834 7112 e:info@street-design.net