



Section DD - scale 1:200

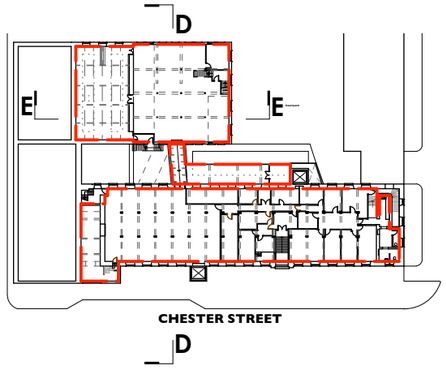

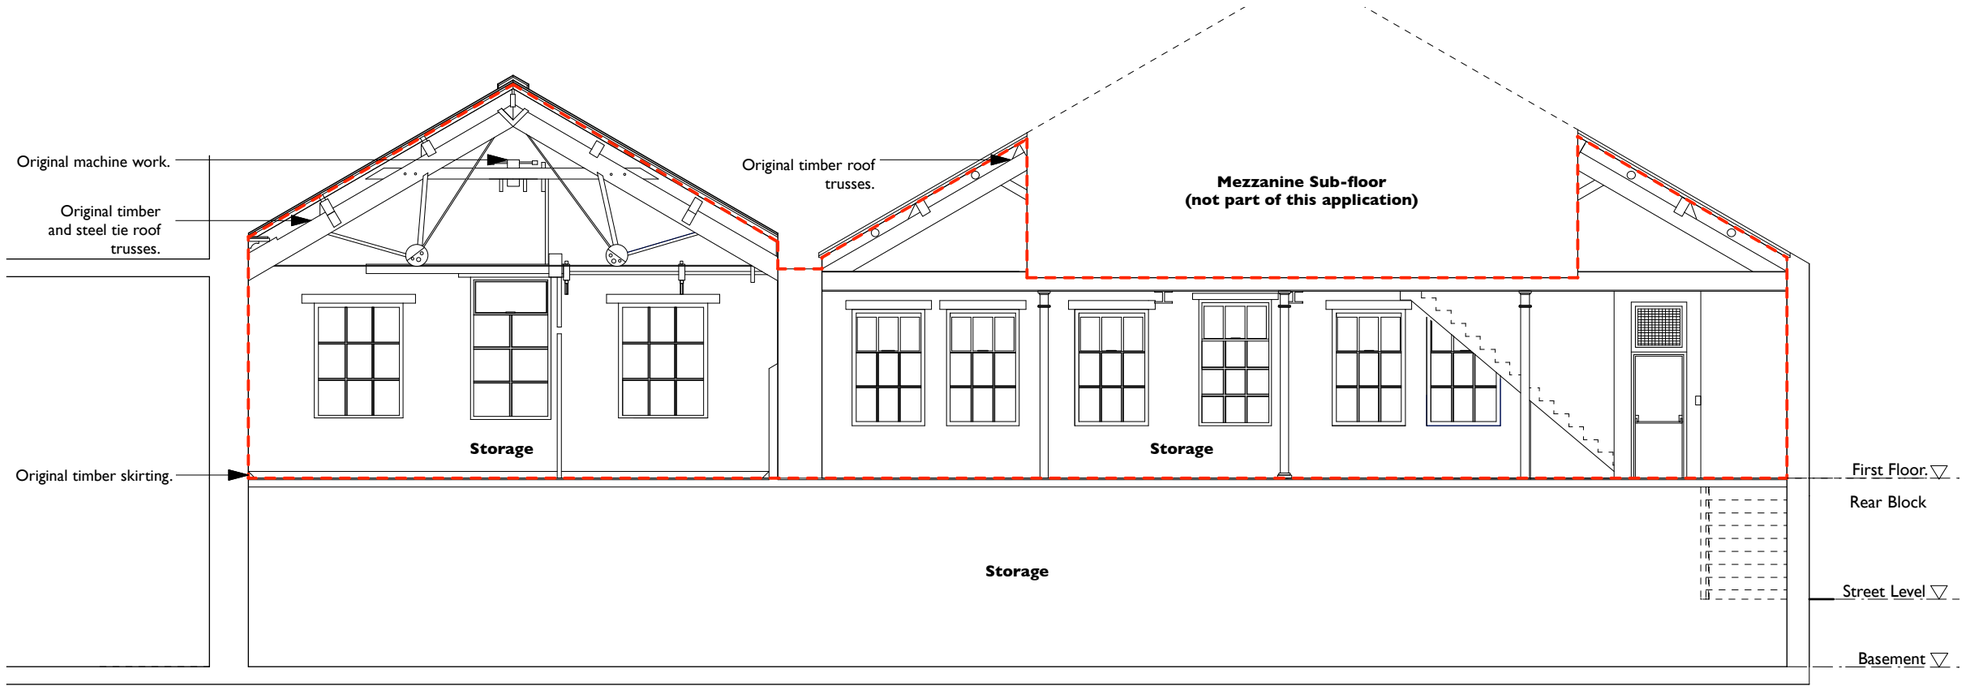

Section EE - scale 1:100

COPYRIGHT OF ATELIER MB LTD
DO NOT SCALE FROM THIS DRAWING
DIMENSIONSTO BE CHECKED ON SITE

Existing
Downstand beams
Extent of works

C	Sept 16	Annotations revised.
B	Sept 16	Annotation revised.
A	Sept 16	Annotation added, layout updated.

Chatham Mill
Manchester

Sections
Existing

scheme	1624
drwg no.	**E(310)**
rev	C

scale	**1:200@A3**
date first drawn	Jan 16
drawn	ZS

***SK** sketch **P** proposed **T** tender **C** construction **AB** asbuilt*

www.ateliermb.co.uk
t 0161 236 0051
e architect@ateliermb.co.uk

Atelier MB
Urban Architects