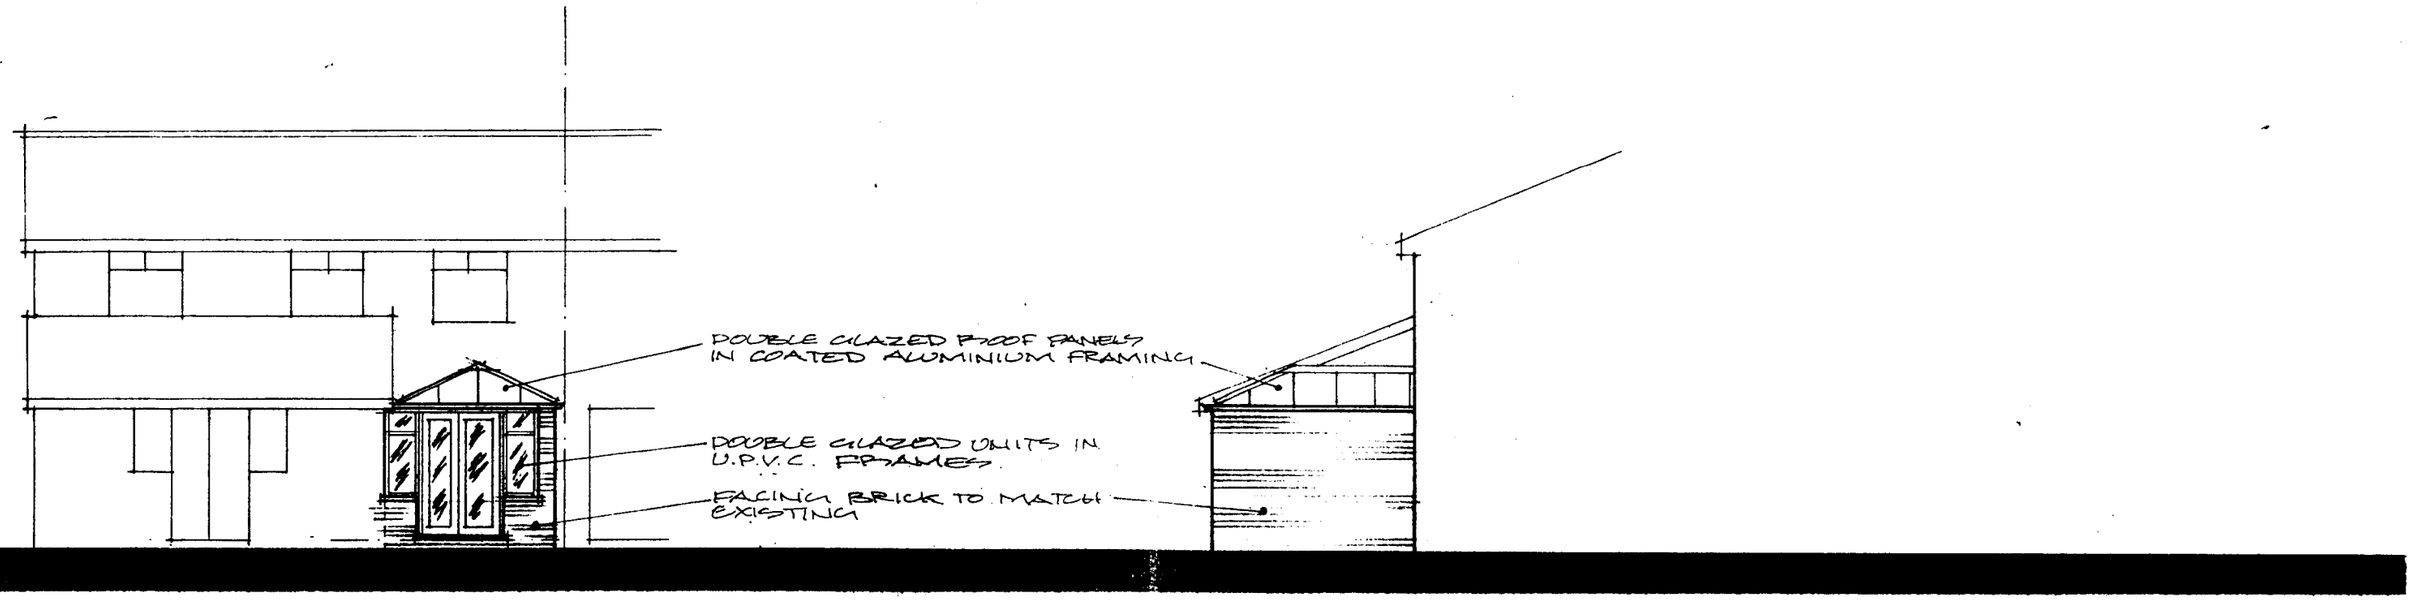

REAR ELEVATION.

SIDE ELEVATION.

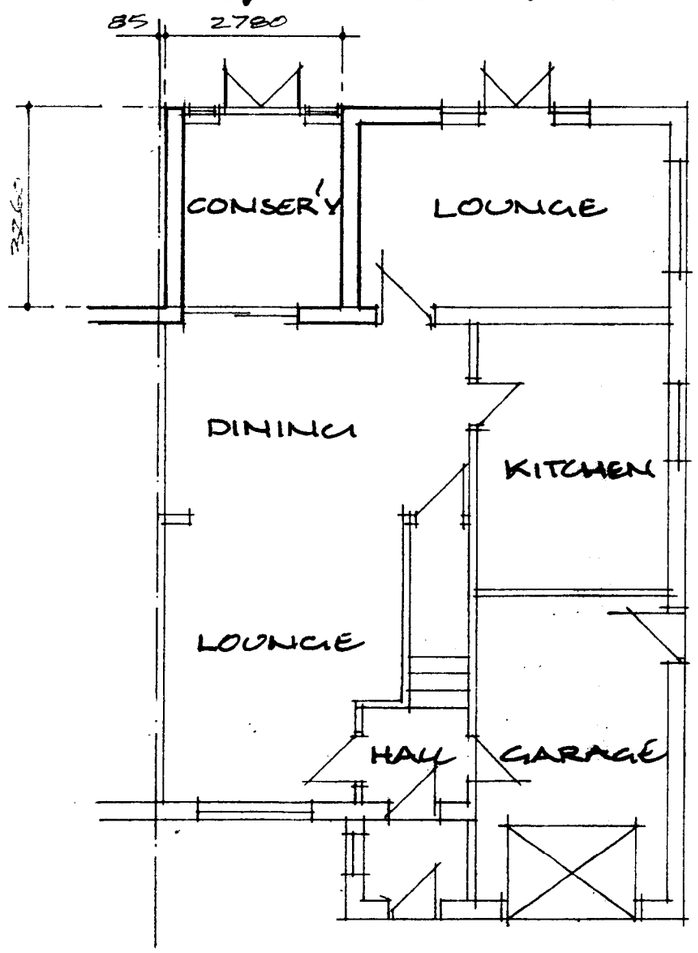

FLOOR PLAN.

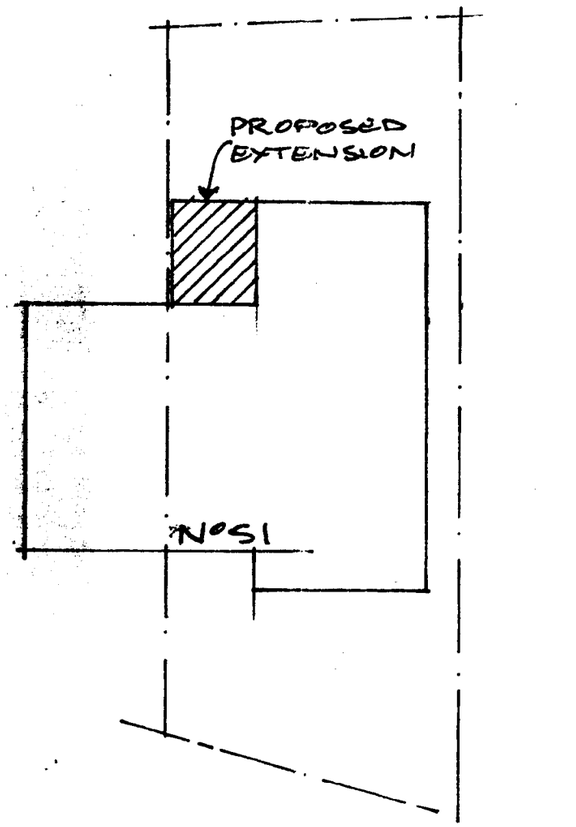

SITE PLAN 1:200

F
ACK'D
REPLIED
RECD 14 NOV 2008
M
M
M
FOIL AC

ANTHONY PARKINSON
Architectural And Interior Design Services
280 Palatine Road, Northenden, Manchester, M224FR. Tel 0161 945 8766

Drawn A.D.Parkinson	Scale 1:100	Date Oct 2008	Drg 02

PROPOSED CONSERVATORY
51 UPPERMILL DRIVE
BURNAGE. M19 1RU.