
ALL DIMENSIONS ARE TO BE CHECKED ON SITE. DRAWINGS ARE NOT TO BE SCALED FROM.

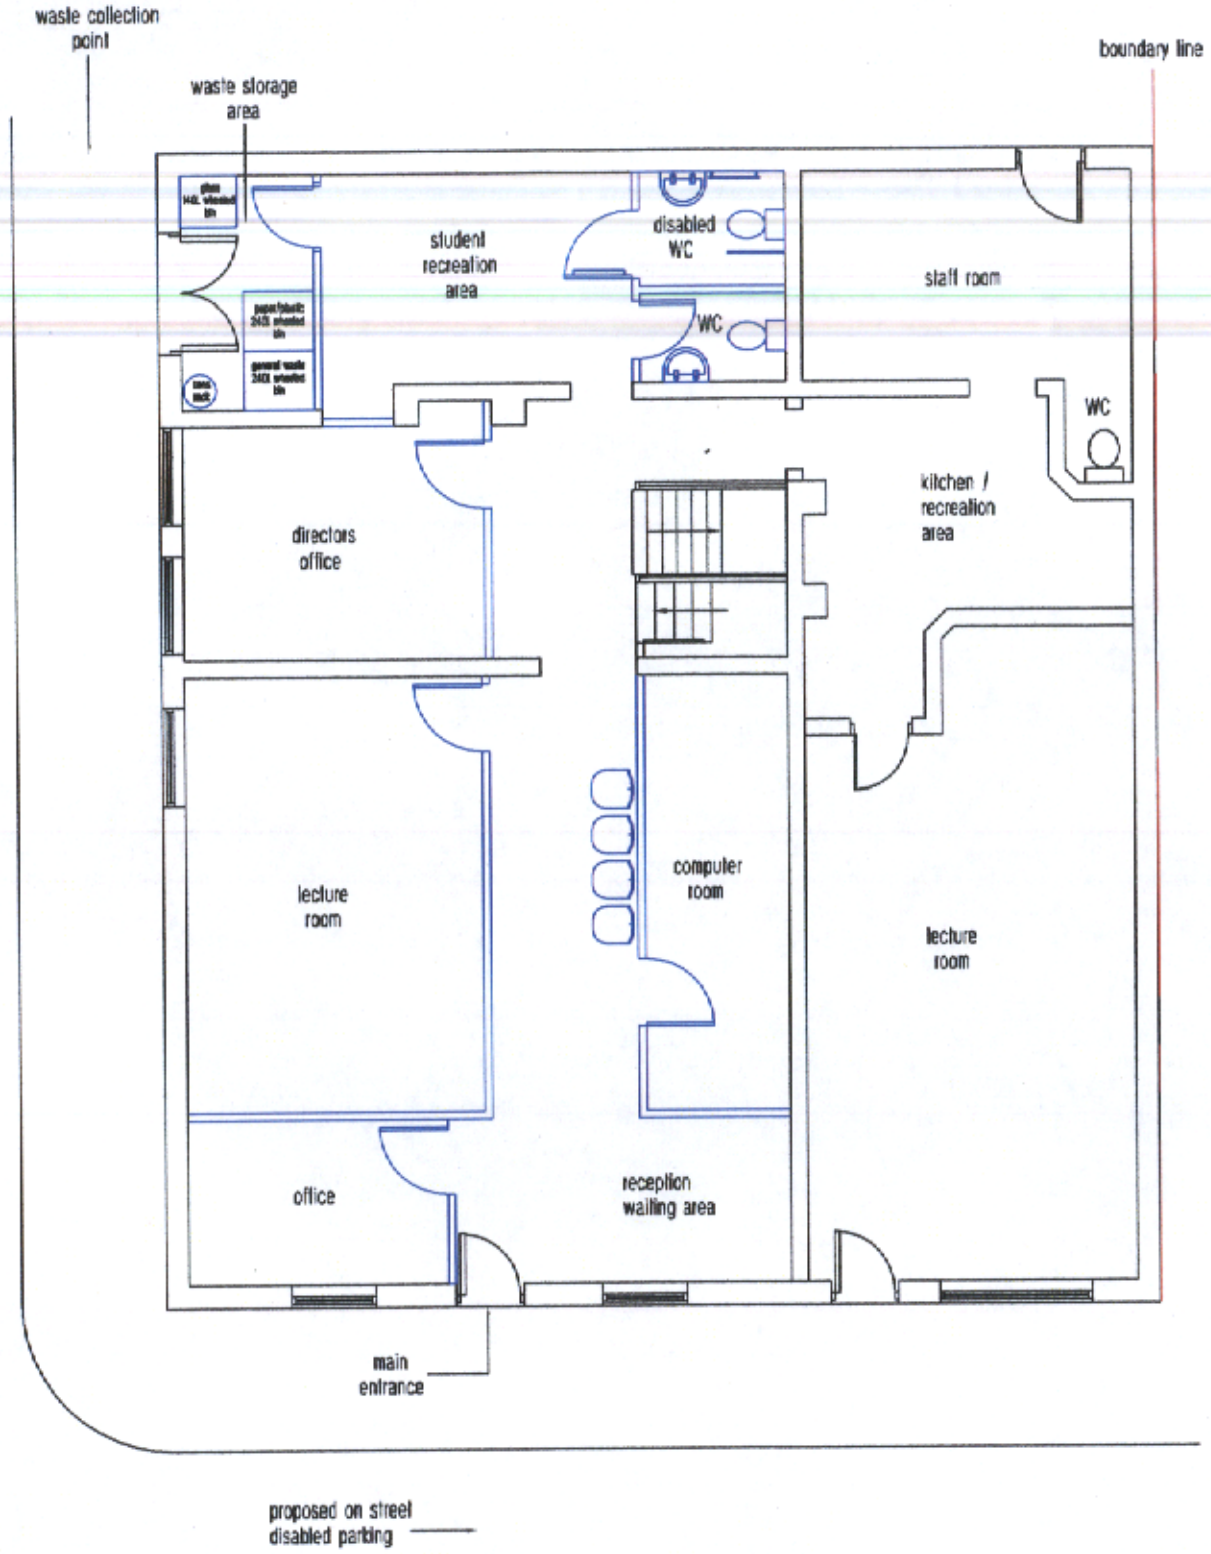


Proposed Ground Floor Plan

Layouts show proposed internal room partitioning so to form lecture rooms and offices etc.

Also shown are proposed disabled toilet facilities. waste storage and collection points.

Access to and within the ground floor of the building are to conform to current regulations given in AD M M1 – M3.

Proposed additions and alterations are shown in blue.

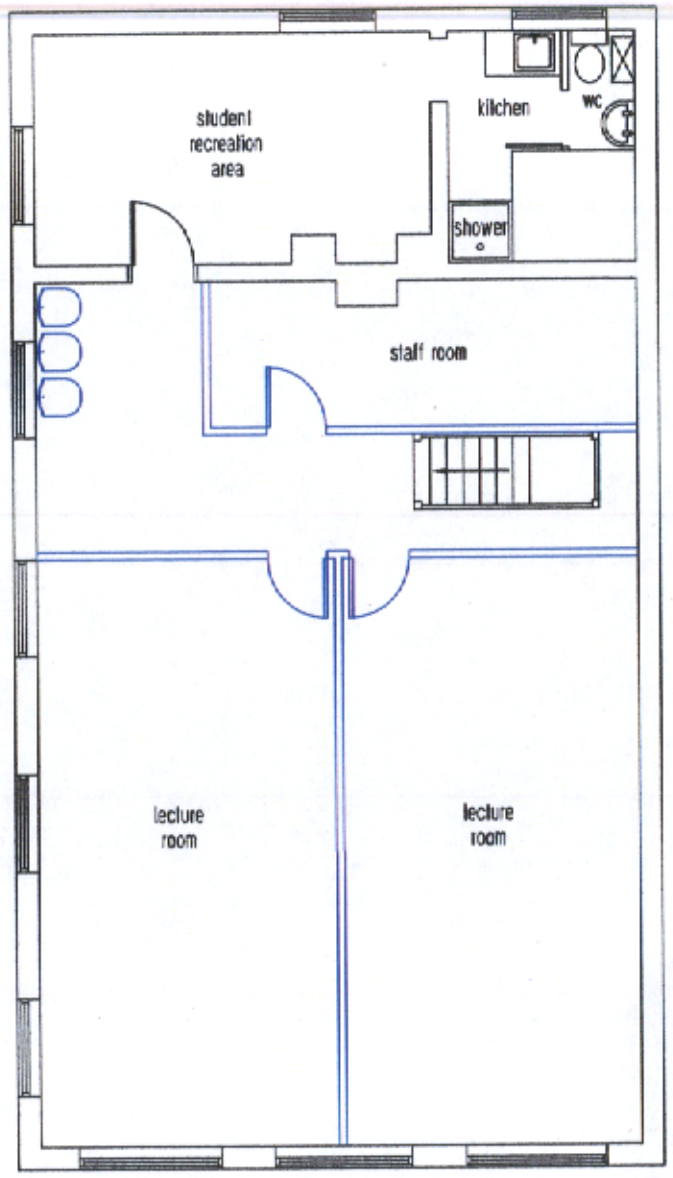

Proposed 1st Floor Plan

DRAWINGS ARE FOR LOCAL AUTHORITY APPROVALS ONLY

Peter Antony Cole
4 Cavendish Court, Holden Road
Manchester M7 4LW
0161 792 6881 / 07891 695048

CLIENT Mr Arif Khan

ADDRESS 21 – 23 Vincient Street. Openshaw. Manchester. M11 2FL

DRAWING Propose Floor Plans..Amended (3 April 2008)

SCALE 1 : 100

DATE Feb 2007

DRAWING No 1A