
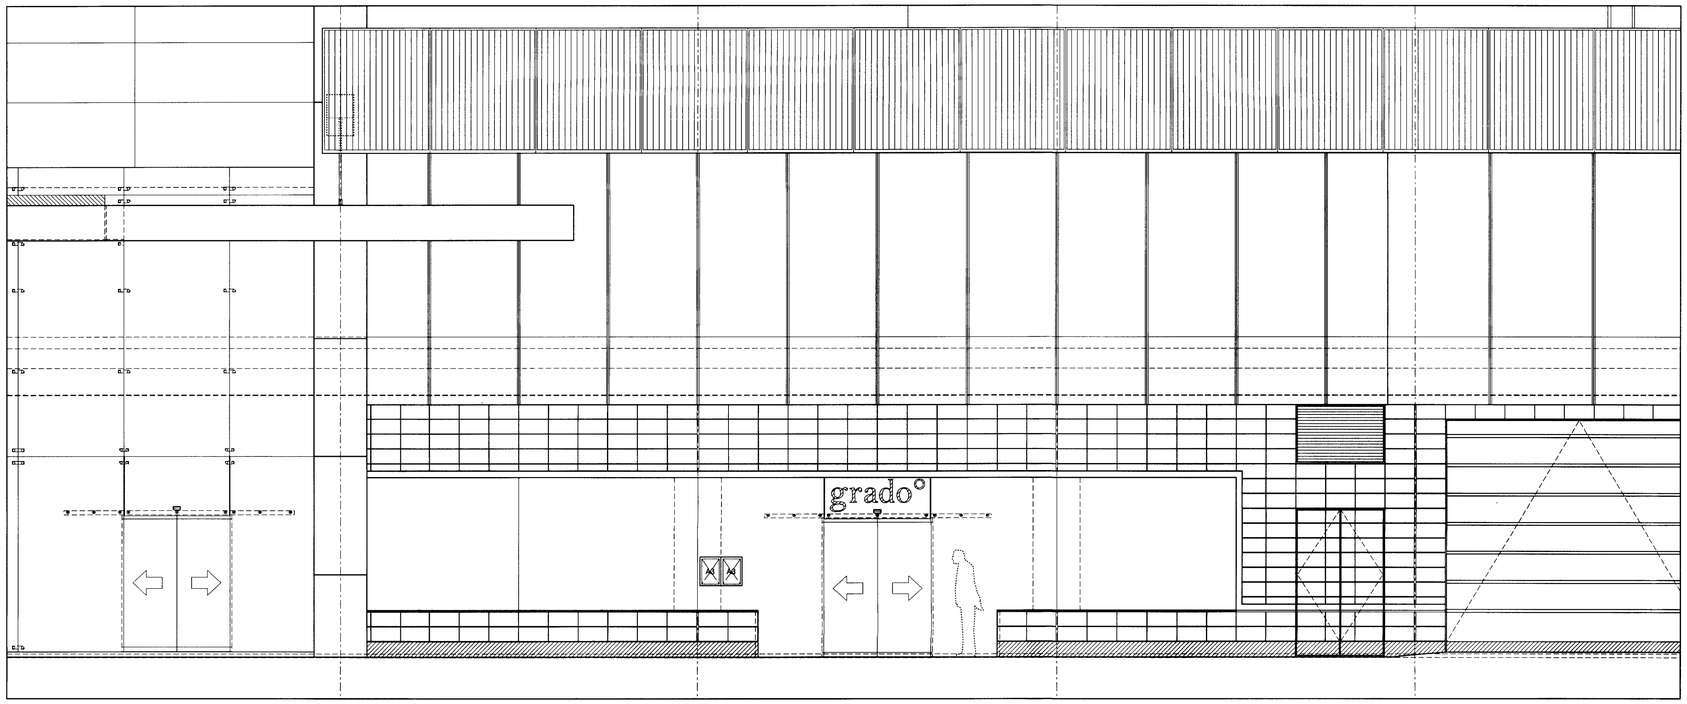


existing elevation

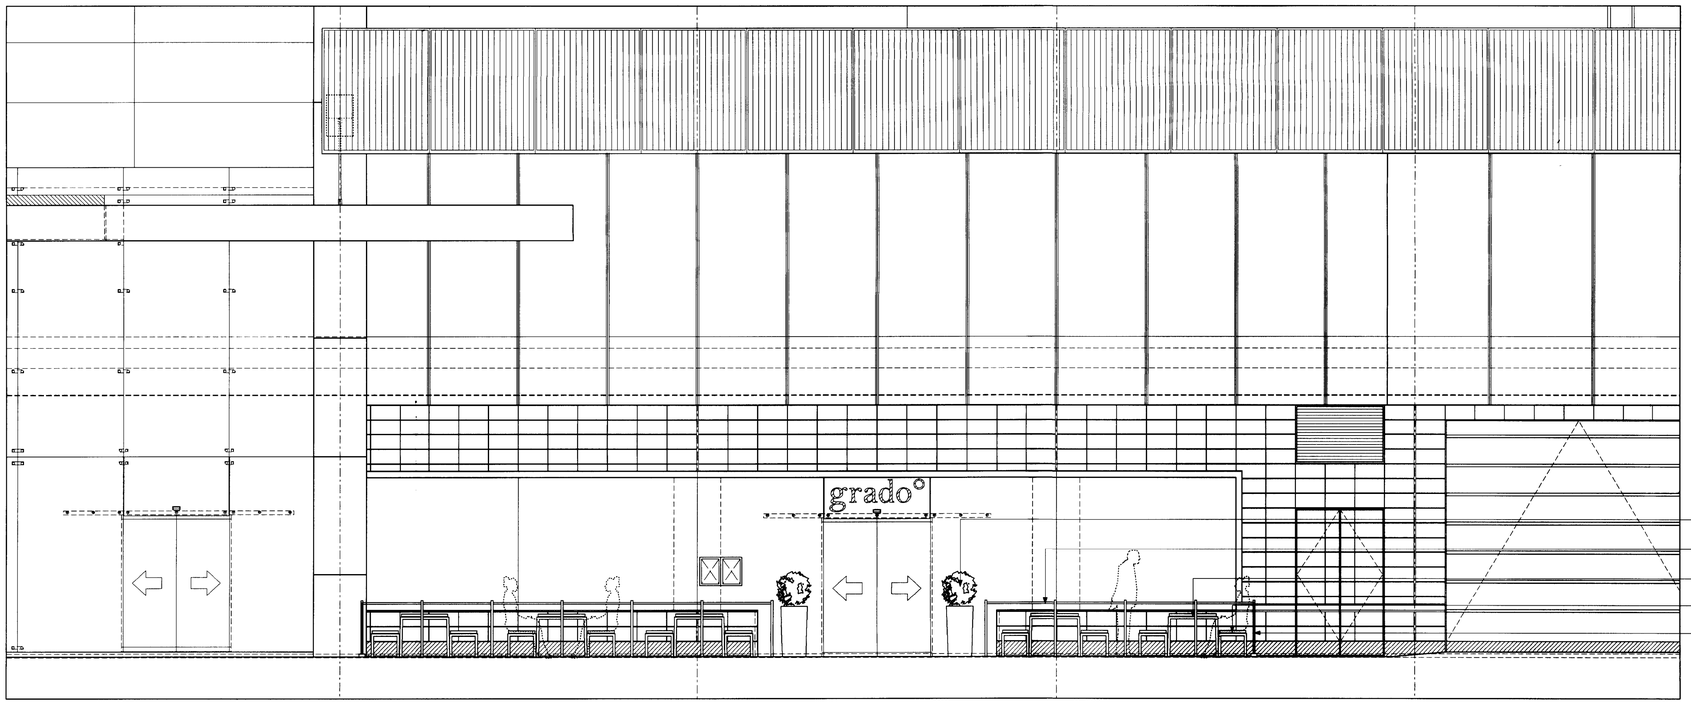

proposed elevation (showing seating)

notes / revision

project
Heathcote's Restaurant
Piccadilly Plaza

job number
1035

drawing number
al(08)104

revision

title
external elevation (York St)
external seating arrangement

scale
1:50 @ A1

date
august 08

drawn by

checked by

issued for
planning document

PLANNING
ACK'D
REPLIED
RECD 14 AUG 2008
M
M
M
FOR ACTION

stephenson | bell
architects and planners
aeroworks
5 adair street manchester M1 2NQ
t 0161 273 7204 f 0161 272 8553
e e-mail@stephenson-bell.com
w www@stephenson-bell.com

This design and drawing is the copyright of stephenson bell limited and may not be reproduced in any form whatsoever without prior written consent. issue of the drawing does not impart any real or implied copyright licence. **do not scale from this drawing**