091785

ACK'D
REPLIED
REC'D 15 JAN 2010
M
M
M
FOIL ACTION
REC'D DATE

MANCHESTER CITY COUNCIL

Waste Management Strategy

PA Number:
Development description: CHANGE OF USE
Development location: 1121 ASHTON OLD ROAD, MCR, M11 1AA
Strategy prepared by: CHRIS WILMAN (SCANLANS LLP)
Date Prepared: 13 JANUARY 2010

Notes
The following strategy should be prepared using the guidance document available from:

http://www.manchester.gov.uk/opservices/rubbish/developers.htm

1.	**Number of bins proposed?** - Please provide details of the number of bins proposed and how this was calculated.
	3No. EUROBINS - CALCULATED ON APPLICANT'S EXISTING PROVISION (EXISTING PREMISES).
2.	**Bin storage area** - Please include a plan of the proposed bin storage area, showing the bins that are proposed and the proposed collection point. - Please describe how occupants will transfer waste to the bin store and the distance travelled in doing so.
	- REFER TO DRAWING SCS80056-102PL. - WASTE TO BE MANUALLY CARRIED, ESTIMATED DISTANCE 20METERES.
3.	**Bin collection arrangements** - Please describe the bin collection area, including how and where bins will be moved to in order to reach the collection vehicle. - Please include plans showing how the collection vehicle will travel around the site.
	- LAYOUT ENABLES COLLECTION VEHICLE TO ENTER SITE. - REFER TO DRAWING SCS80056-102PL FOR LAYOUT.

PLANNING
ACK'D
REPLIED
RECD 15 JAN 20..
DATE

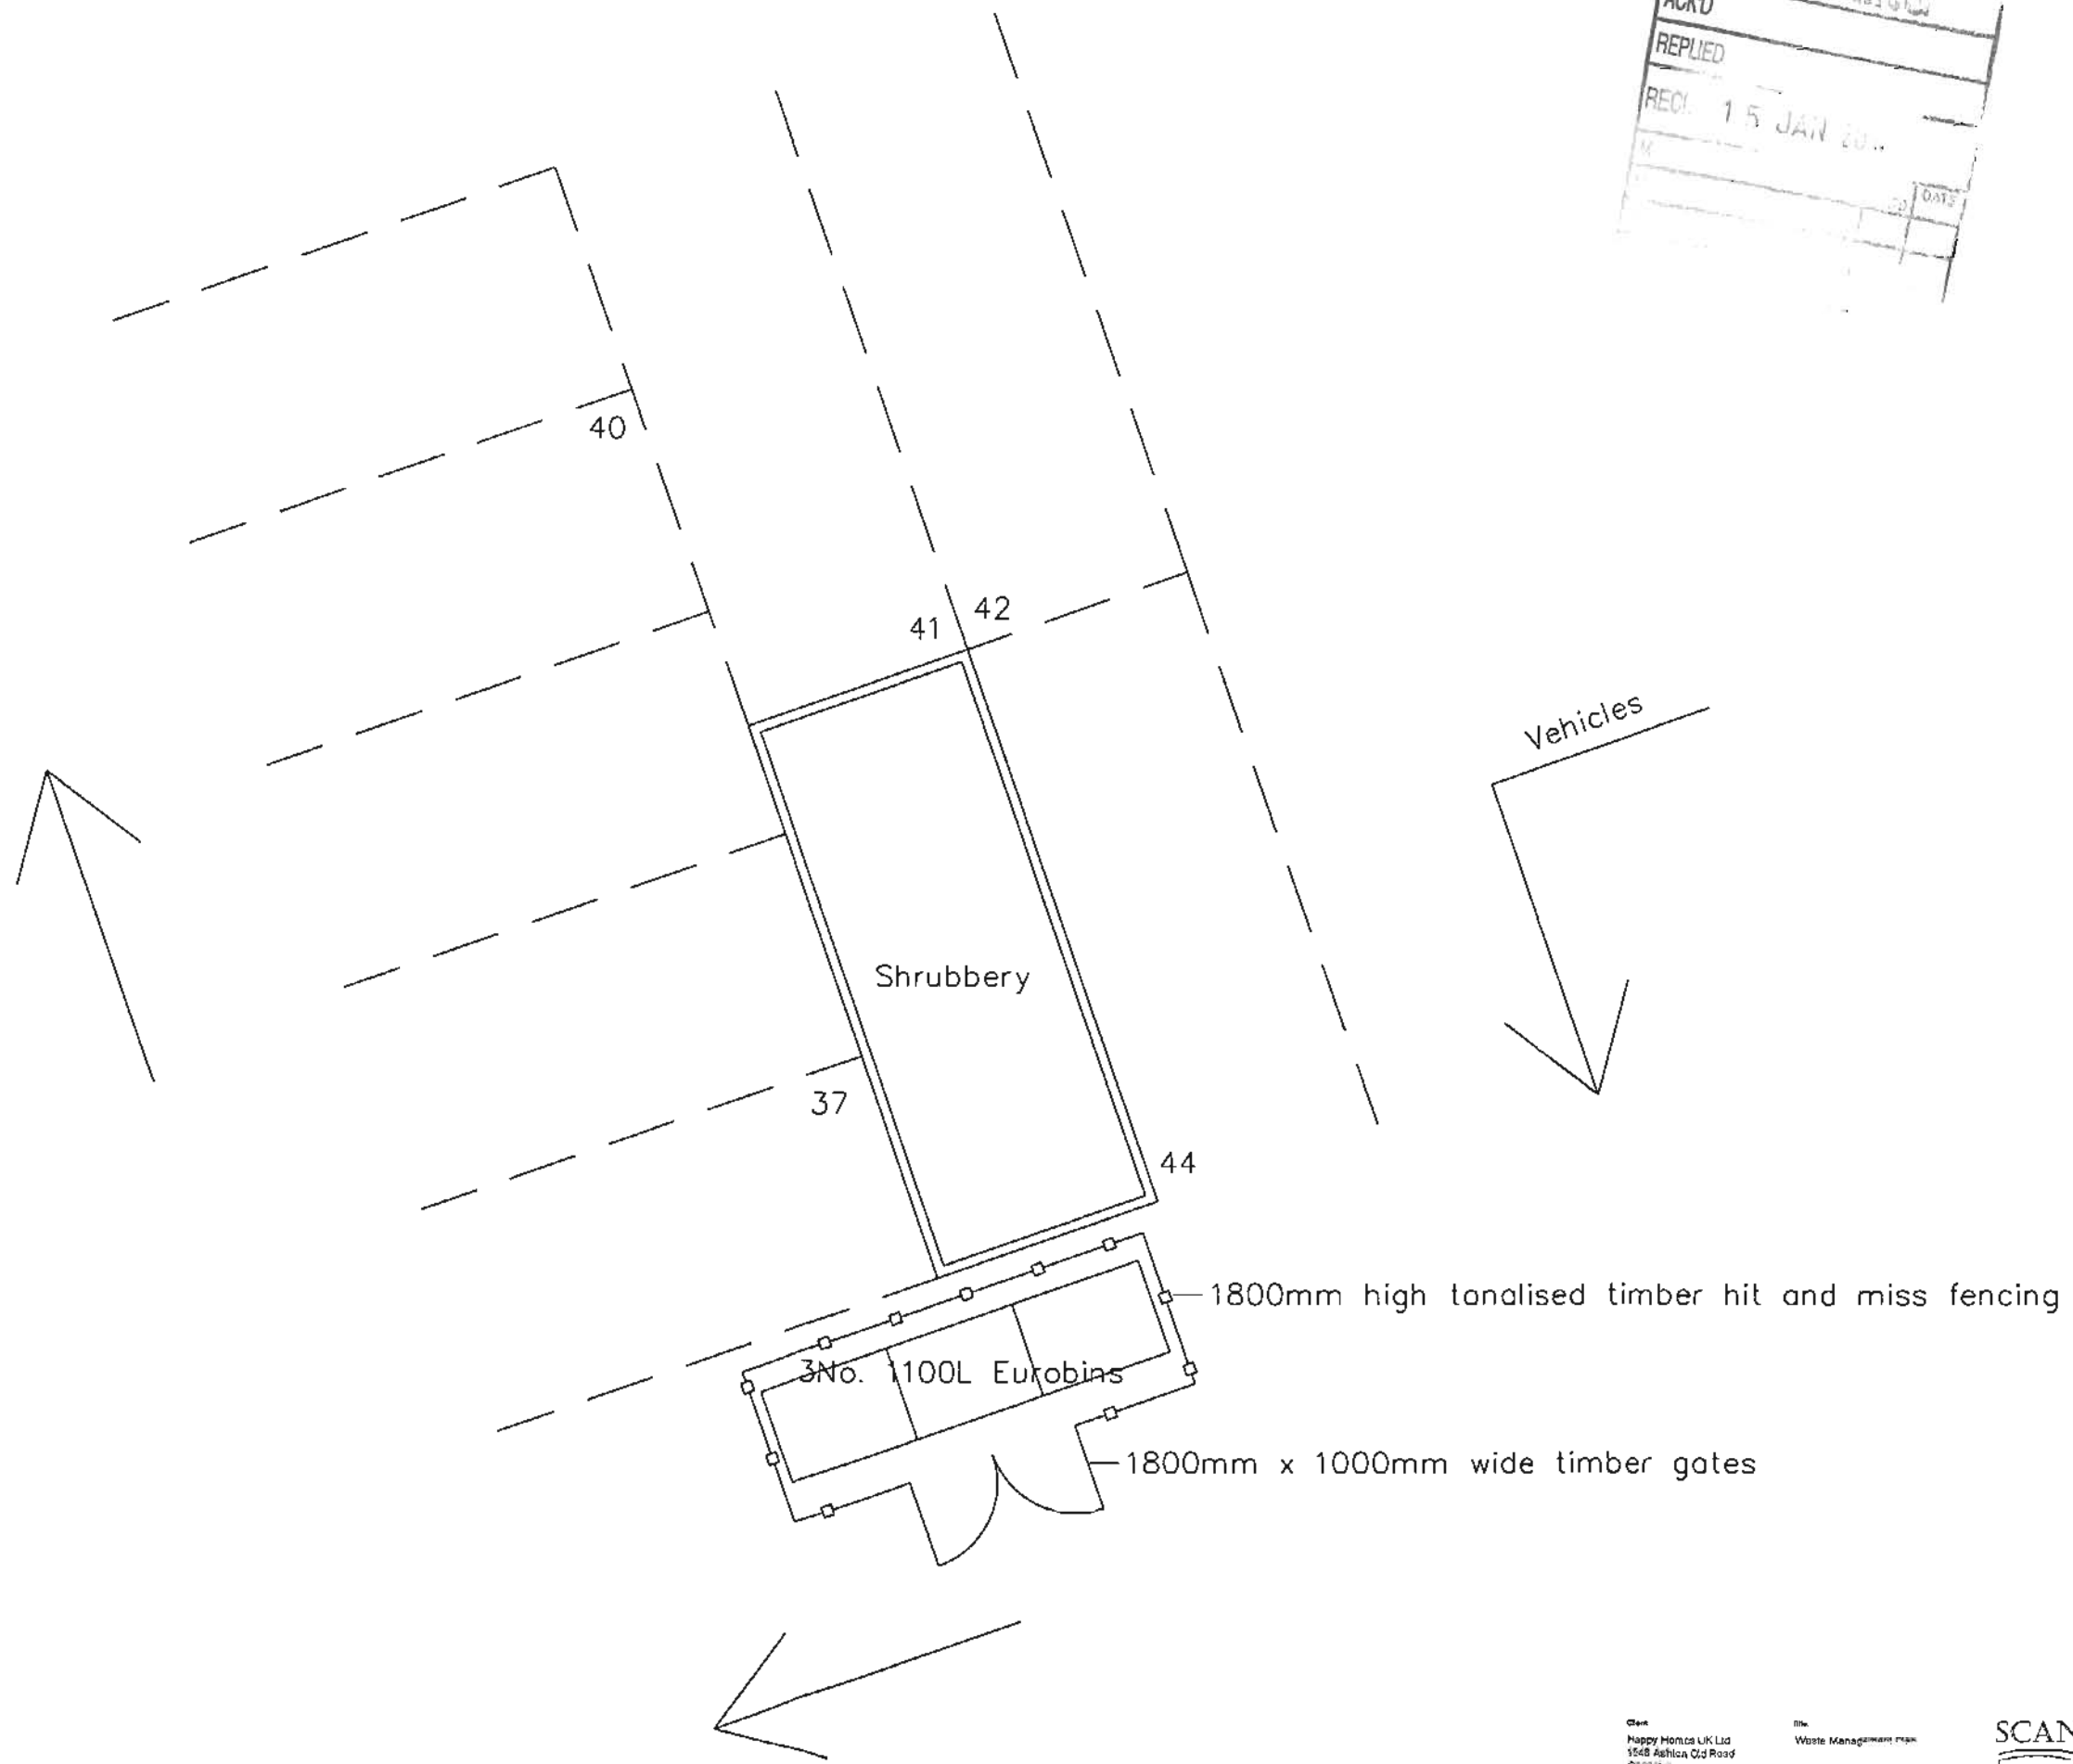

WASTE MANAGEMENT PLAN - To be read in conjunction with Drawing 259/1

Client
Happy Homes UK Ltd
1548 Ashton Old Road
Openshaw
Manchester M11 1HW

Property
1121 Ashton Old Road
Openshaw
Manchester M11 1AA

Title
Waste Management Plan

Drawing no. SCS8005e-107PL
Scale 1:500
Drawn CW
Revision
Size A4
Date 13-01-10

SCANLANS
Consultant Surveyors LLP
79 Mosley Street
Manchester
M2 3LW
T: 0161 236 8581
F: 0161 236 8531
www.scanlans-consultantsurveyors.com