

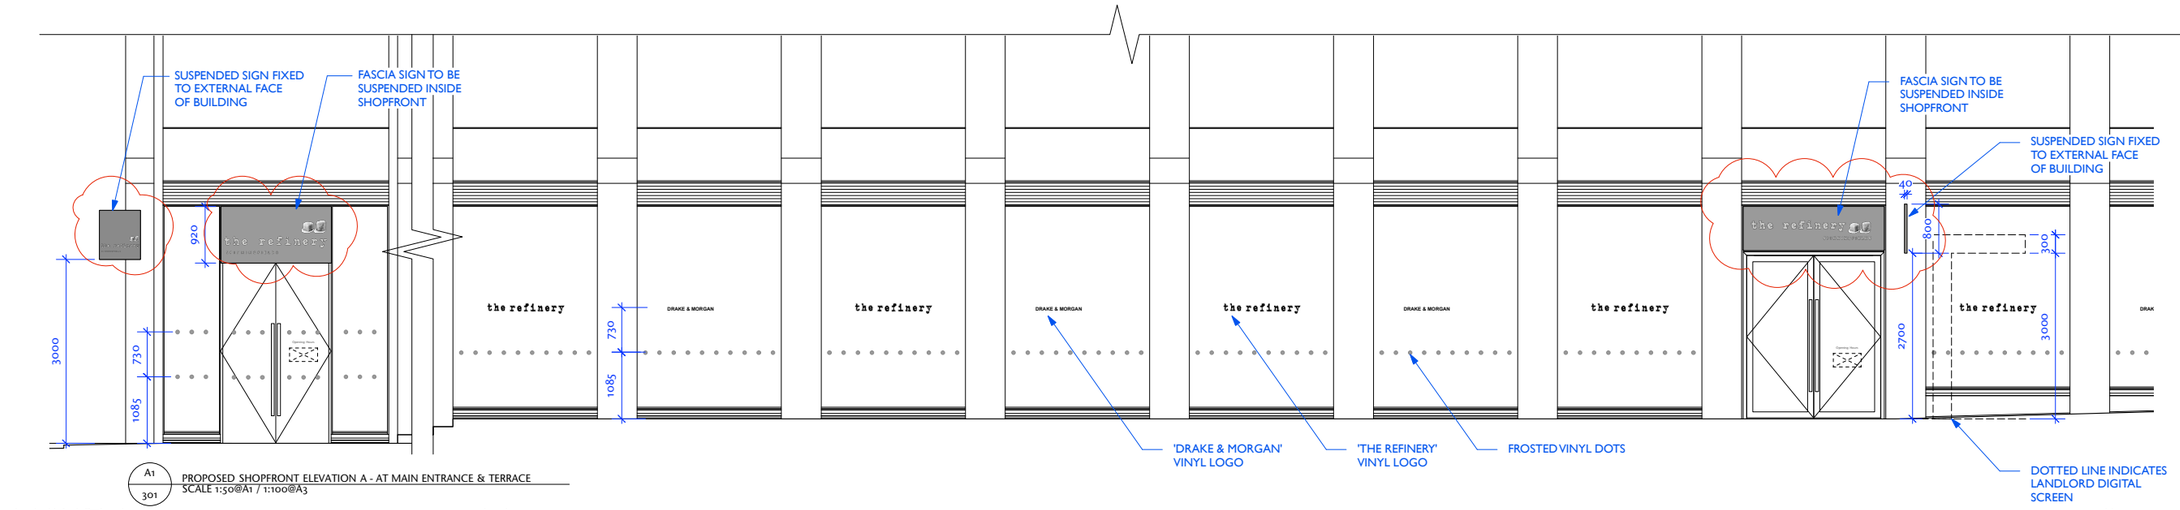



A1 / 301 PROPOSED SHOPFRONT ELEVATION A - AT MAIN ENTRANCE & TERRACE
SCALE 1:50@A1 / 1:100@A3

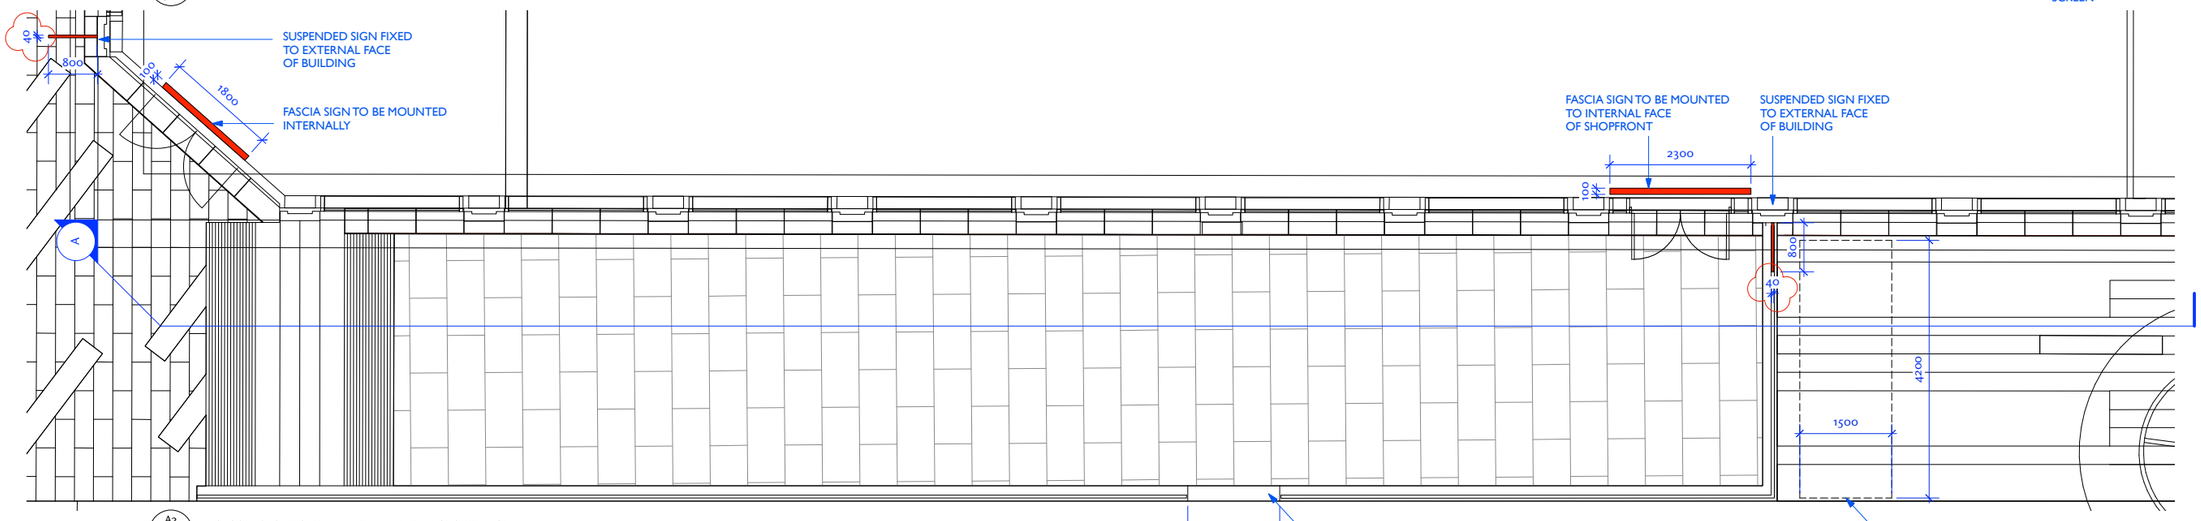


A2 / 301 PROPOSED SHOPFRONT PLAN AT MAIN ENTRANCE & TERRACE
SCALE 1:50@A1 / 1:100@A3

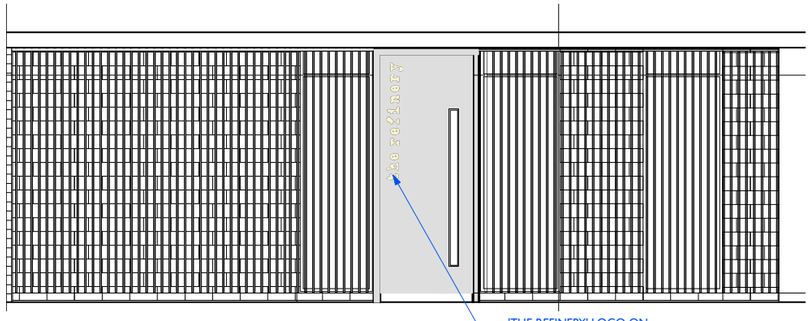

A3 / 301 PROPOSED SHOPFRONT ELEVATION B - AT SECONDARY ENTRANCE
SCALE 1:50@A1 / 1:100@A3

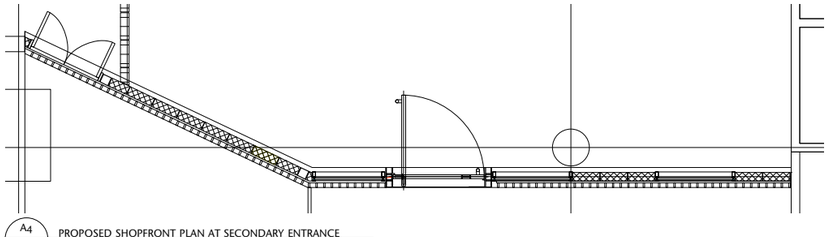

A4 / 301 PROPOSED SHOPFRONT PLAN AT SECONDARY ENTRANCE
SCALE 1:50@A1 / 1:100@A3

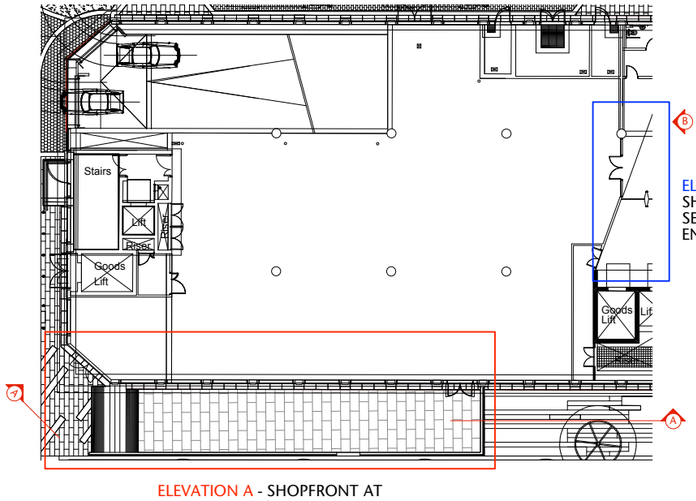

ELEVATION B - SHOPFRONT AT SECONDARY ENTRANCE

ELEVATION A - SHOPFRONT AT MAIN ENTRANCE

Notes

This drawing should not be scaled. The contractor is to verify all dimensions and conditions on site. This drawing is the property of Fusion and they reserve the copyright. It is issued on the understanding that it will not be copied, reproduced or disclosed in whole or in part to any unauthorised party without written permission from Fusion

C	06.10.16	PROJECTING SIGN DEPTH, NEW LOGO.
B	04.07.16	ISSUED FOR CONSTRUCTION
A	05.04.16	MAIN FASCIA TO BE INTERNAL

FUSION
design and architecture

4 Risborough Street London SE1 0HE
Tel: 020 7928 9982 Fax: 020 7928 9994
email : mail@fusiondna.co.uk

Job Name: DRAKE & MORGAN

Site Address: RETAIL UNIT G01
XYZ, SPINNINGFIELDS
MANCHESTER

Drg Name: PROPOSED SHOP FRONT

Status: FOR CONSTRUCTION

Drawn by:	ESM	Checked by:	SJS
Scale:	1:100 @ A1 1:200 @ A3	Date:	29.01.2016
Job/Drg N°:	94.28/301 C		