ESP | Empiric Student Property

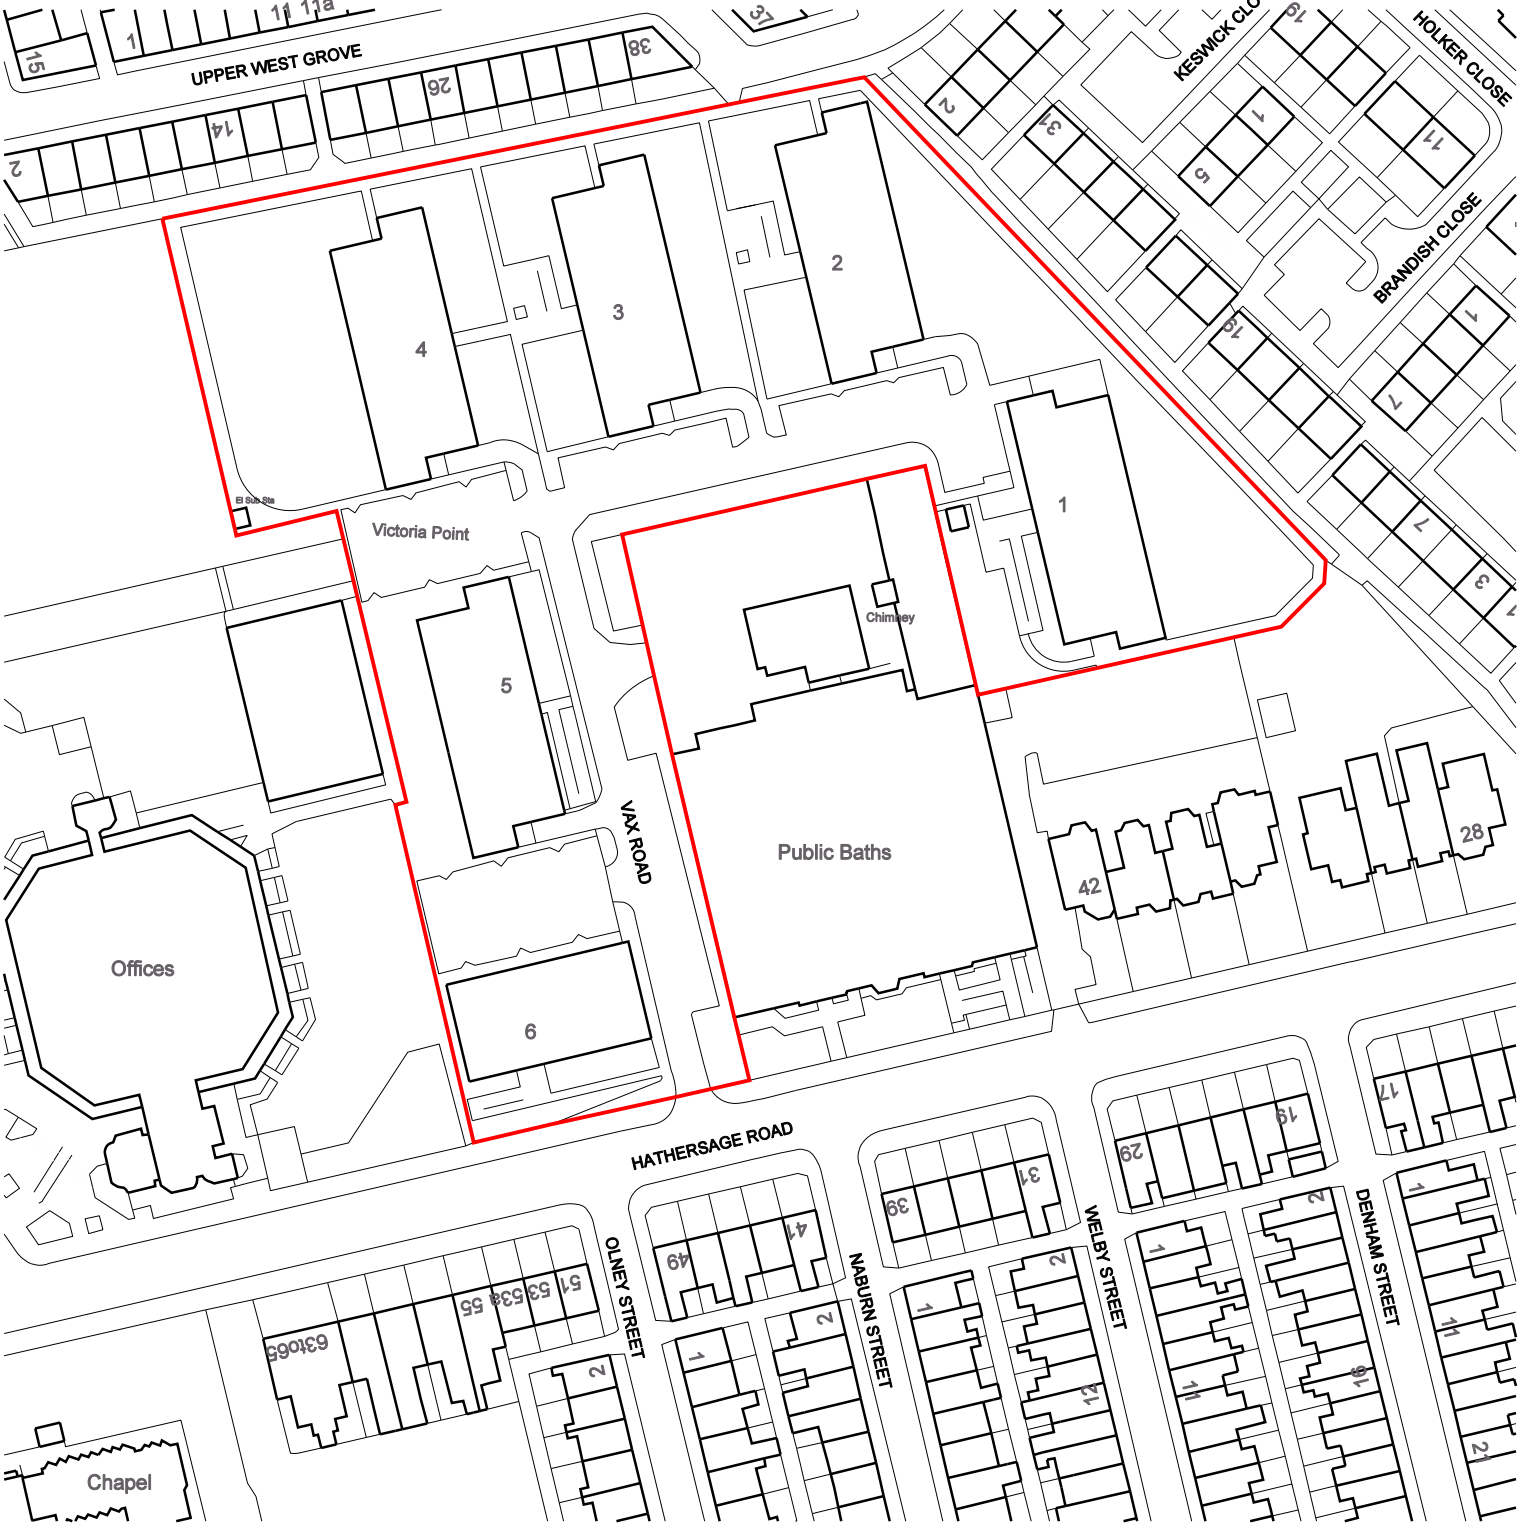

Application Boundary

10 30 50m
0 20 40

susan stephen architects

project	16059 Victoria Point, Manchester		
client	Empiric Student Property		
drawing	Location Plan		
dwg no.	ex(--)01	revision	.
scale	1 : 1250 @ A4	drawn	.

14 Alva Street
Edinburgh EH2 4QG
t 0131 220 3003
f 0131 220 3022
e info@ssarchitects.com
www.susanstephenarchitects.com

do not scale from this drawing
all dimensions to be checked on site.
this drawing and its data are copyright of : Susan Stephen Architects Ltd and must not be used for any purpose other that for which it is intended.