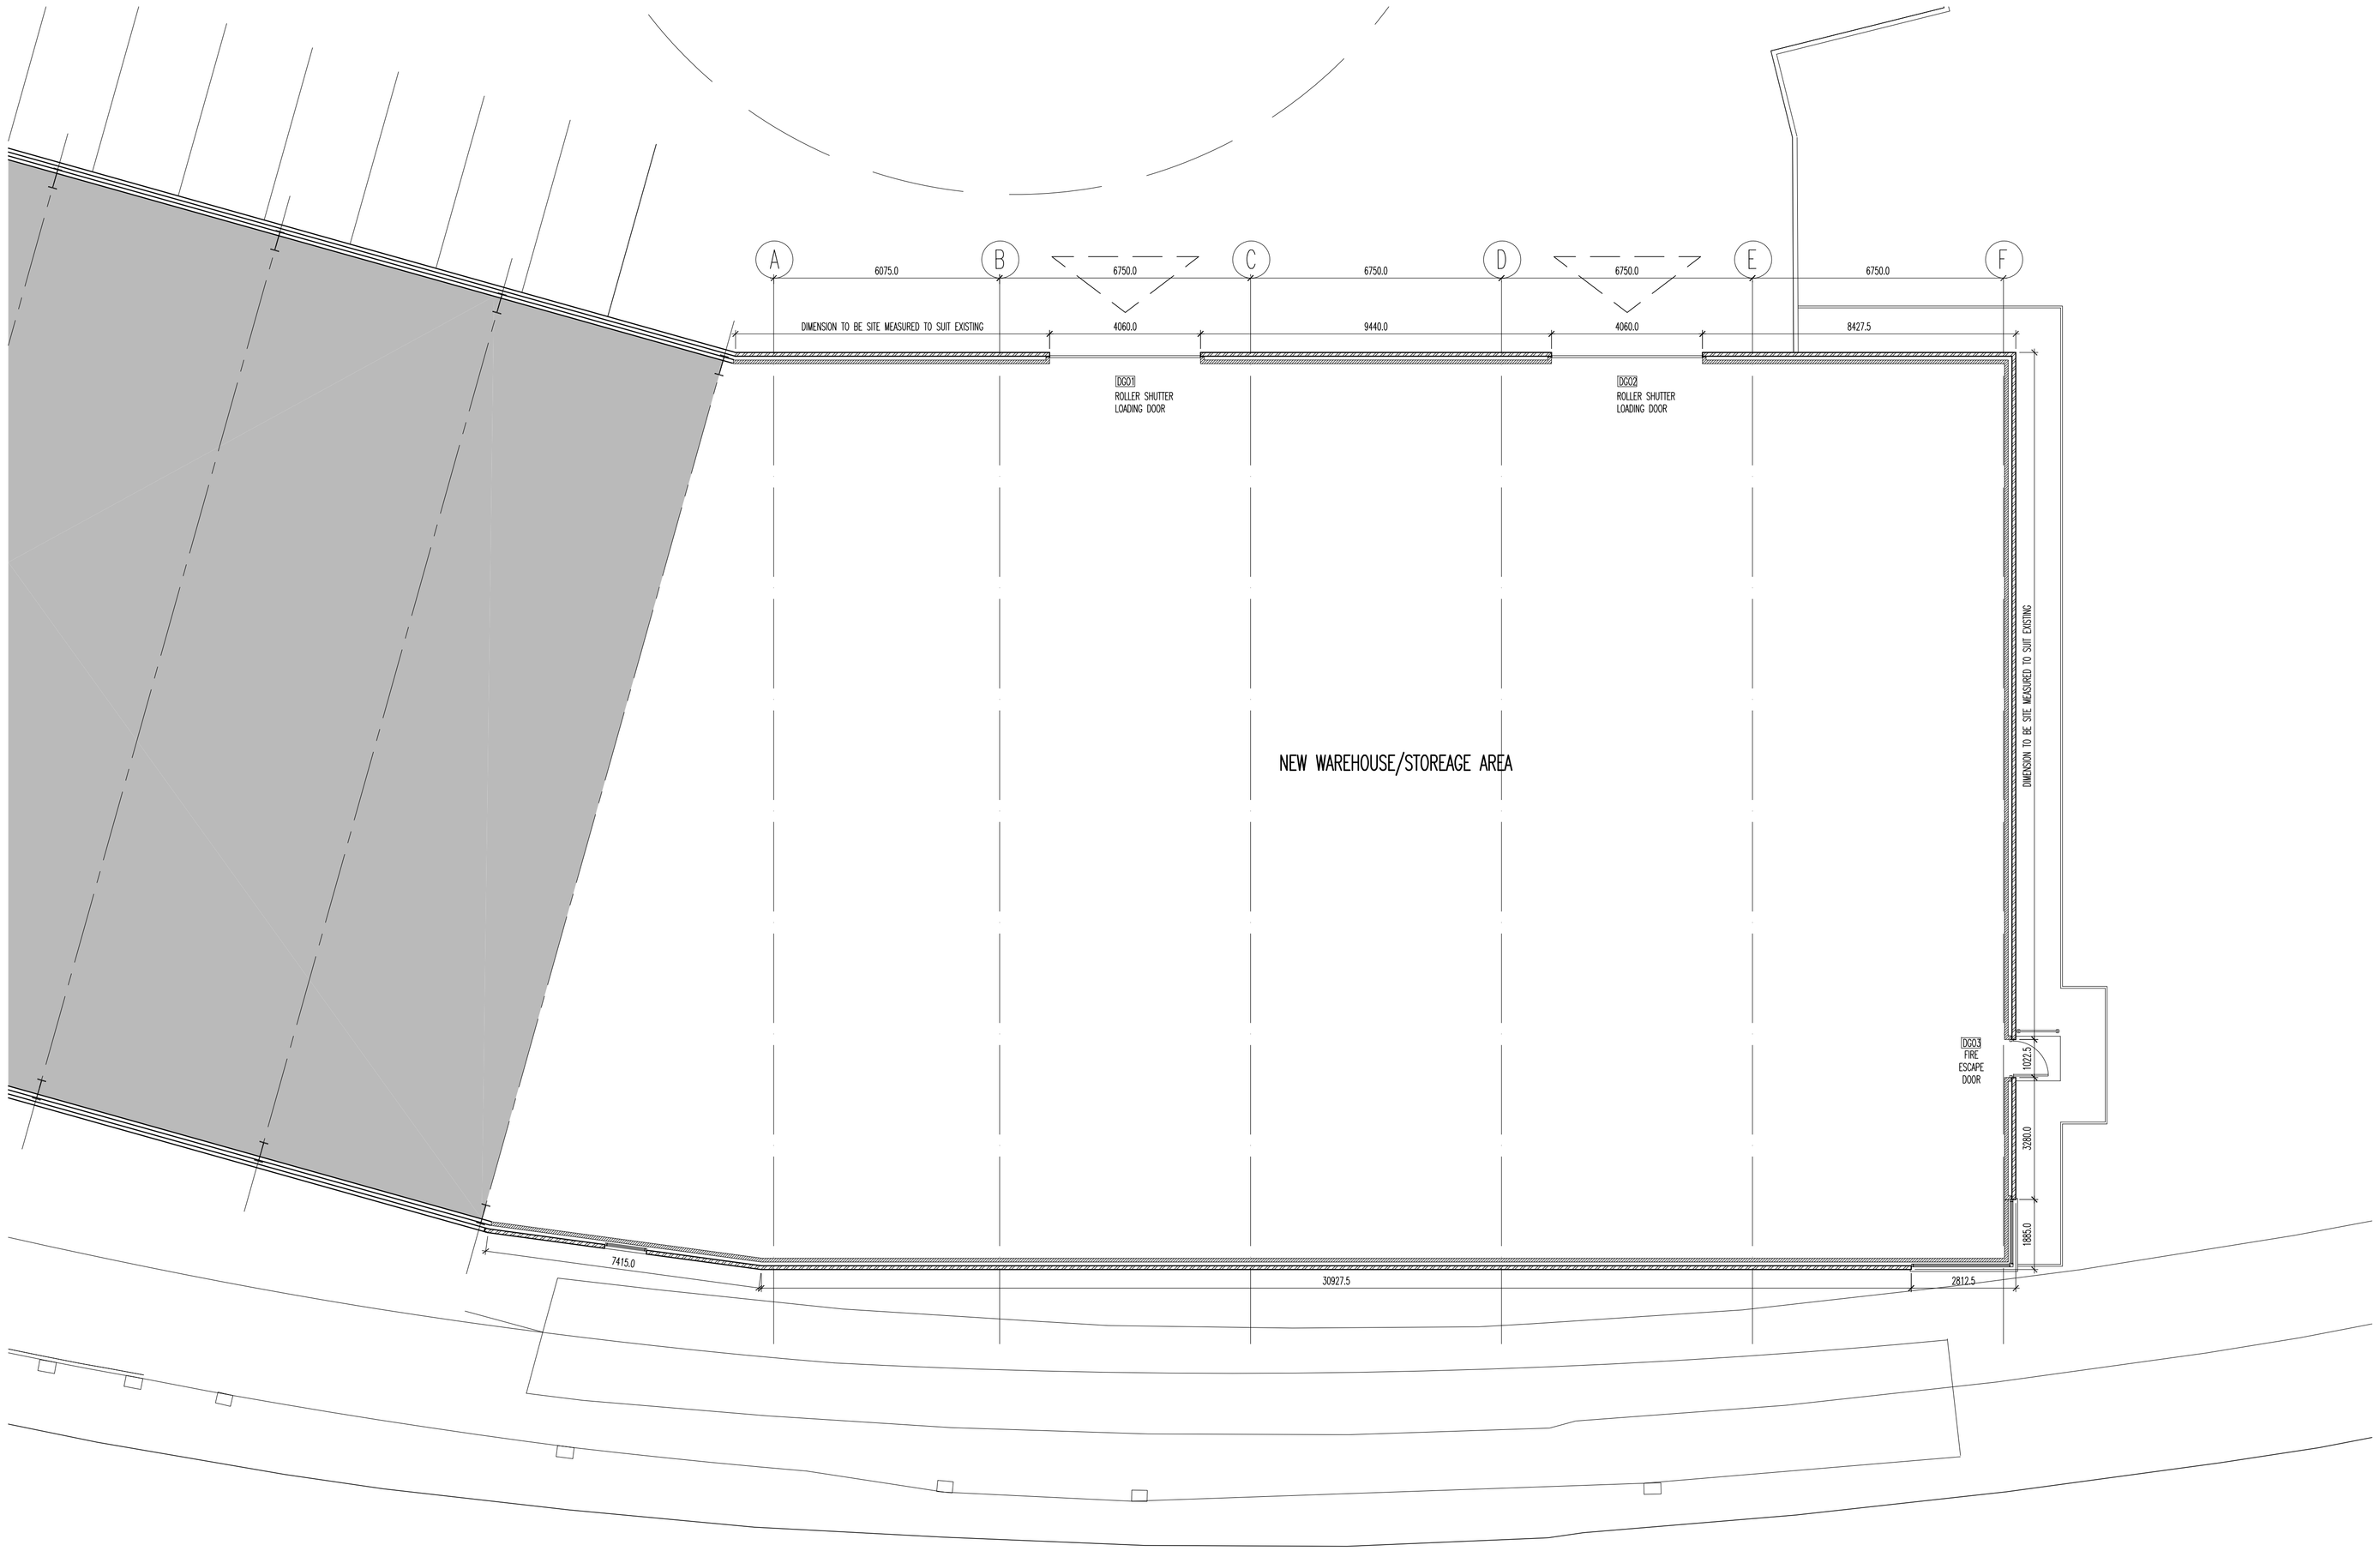

PROPOSED BUILDING PLAN
SCALE 1:100@A1

Rev	Description	Date	By	Chk
D	REVISED FOLLOWING MEETING WITH PLANNING OFFICER	08.08.08	DMR	
C	REVISED FOLLOWING MEETING WITH PLANNING OFFICER	07.07.08	DMR	
B	REVISED FOLLOWING COMMENTS FROM PLANNERS	10.05.08	DMR	
A	PROPOSED INTERNAL ACCOMMODATION ANNOTATED	29.02.08	DMR	

Status

PLANNING

Client

ARIA TECHNOLOGIES

Contract

PROPOSED INDUSTRIAL UNIT ALTERATIONS
BELLE VUE
LONGSIGHT

Drawing No.	AS049-06	Revision	D
Scales	1:100@A1	Date	AUGUST '07
Drawn	richard@cubearchitecture.net		

Drawing

PROPOSED BUILDING PLAN

CUBE architecture and design
www.cubearchitecture.net
ashburton road west
trafford park
manchester
m17 1af
tel: 0161 877 5126

DO NOT scale from this drawing.