


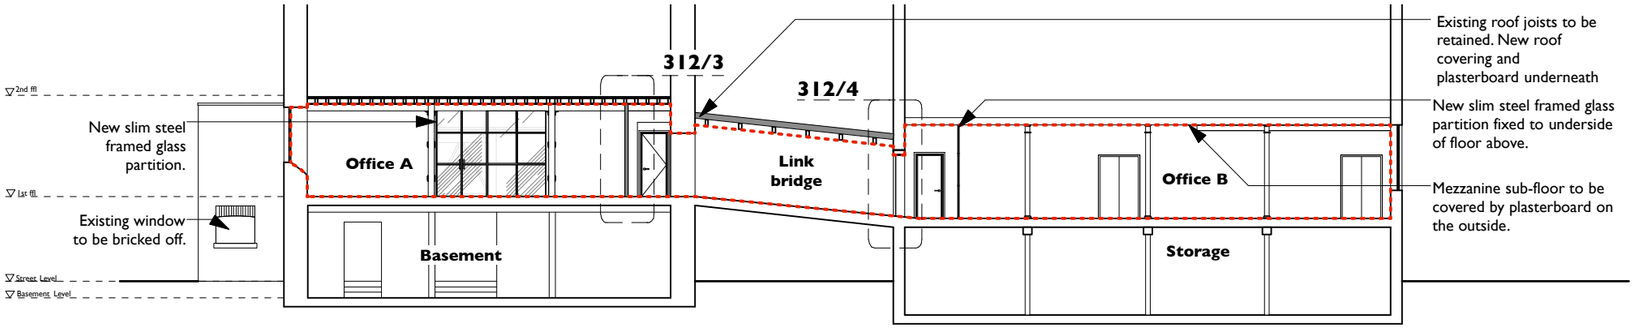


Section DD - scale 1:200

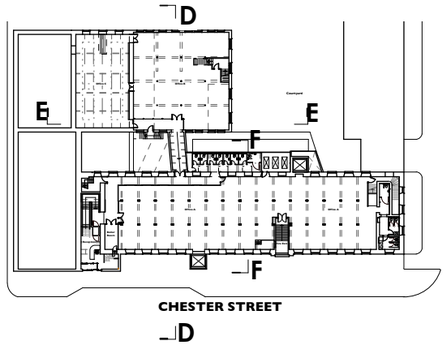

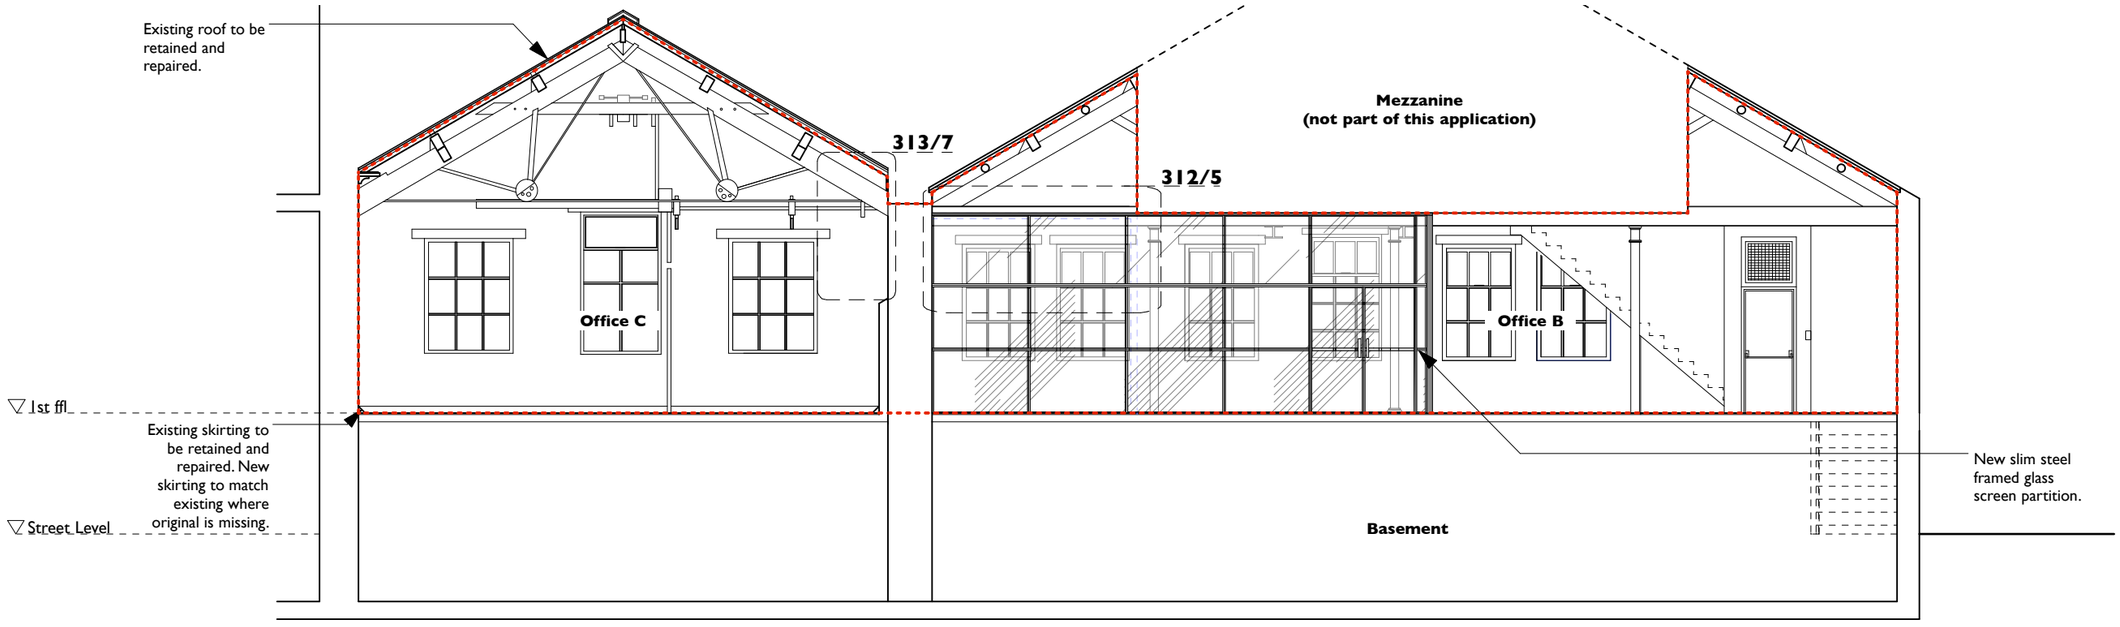

Section EE - scale 1:100

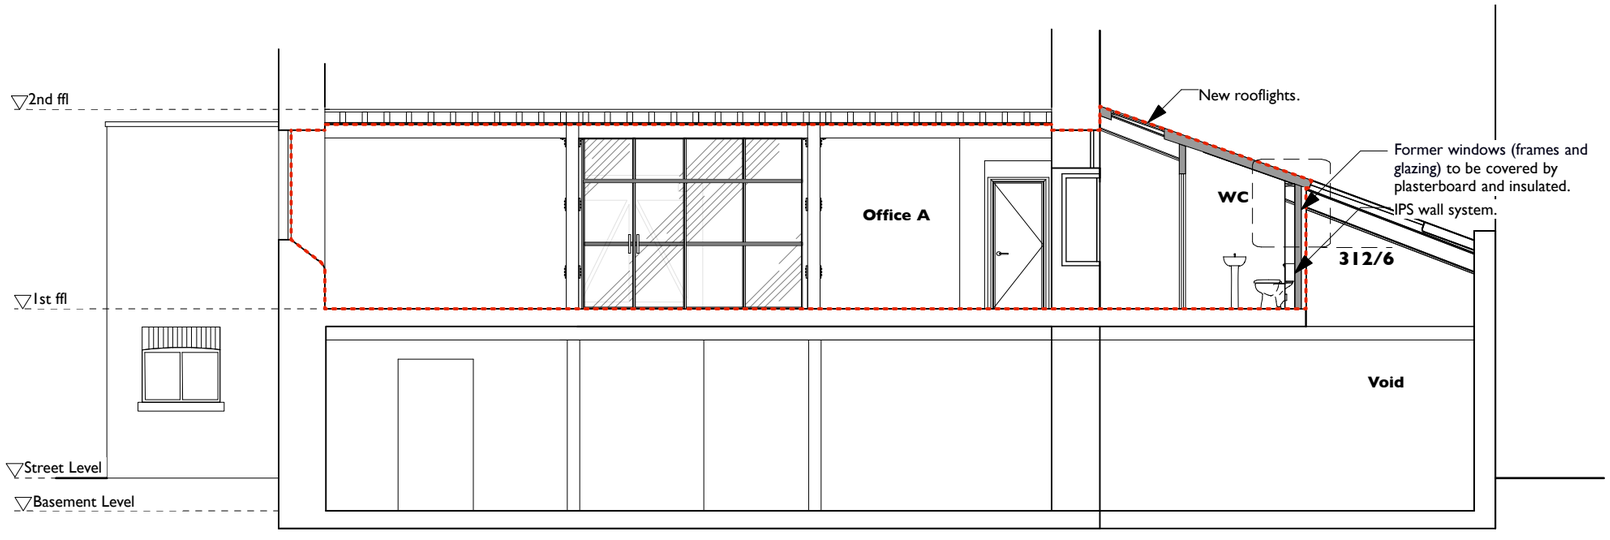

Section FF - scale 1:100

COPYRIGHT OF ATELIER MB LTD
DO NOT SCALE FROM THIS DRAWING
DIMENSIONSTO BE CHECKED ON SITE

Existing
Downstand beams
Extent of works
Proposed

D	Sept 16	Minor changes to annotations and drawing.
C	Sept 16	Drawing updated. Minor changes to annotations.
B	Sept 16	Annotations and drawing ammended.
A	Sept 16	Hatches added, annotations revised, new section drawn.

Chatham Mill
Manchester

Sections
Proposed

scheme 1624
drwg no. **P(310)**
rev D

scale 1:200@A3
date first drawn Apr 16
drawn ZS

SK sketch *P proposed* *T tender* *C construction* *AB asbuilt*

www.ateliermb.co.uk
t 0161 236 0051
e architect@ateliermb.co.uk

Atelier MB
Urban Architects