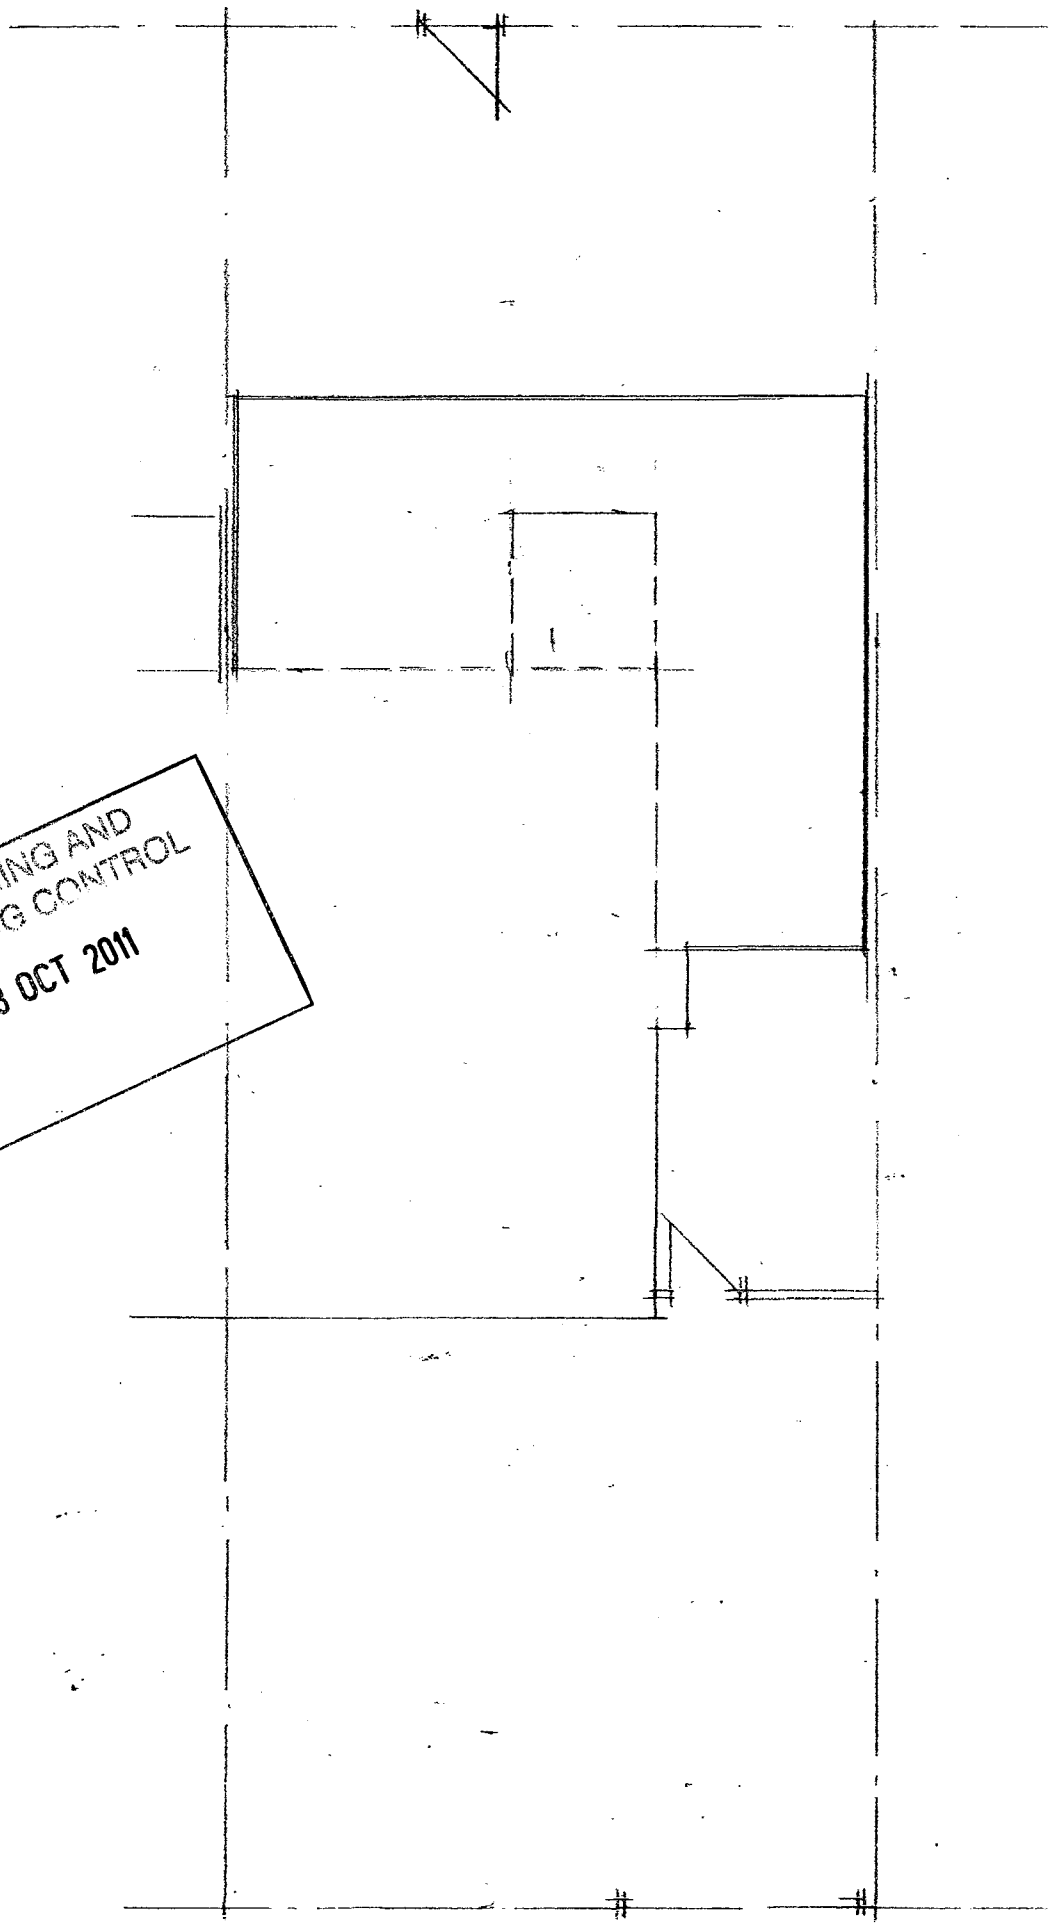


PLANNING AND BUILDING CONTROL
03 OCT 2011

38 MARTINDALE CRESCENT
LONGSIGHT M12 4VR.

SITE PLAN AS PROPOSED
Scale 1:100