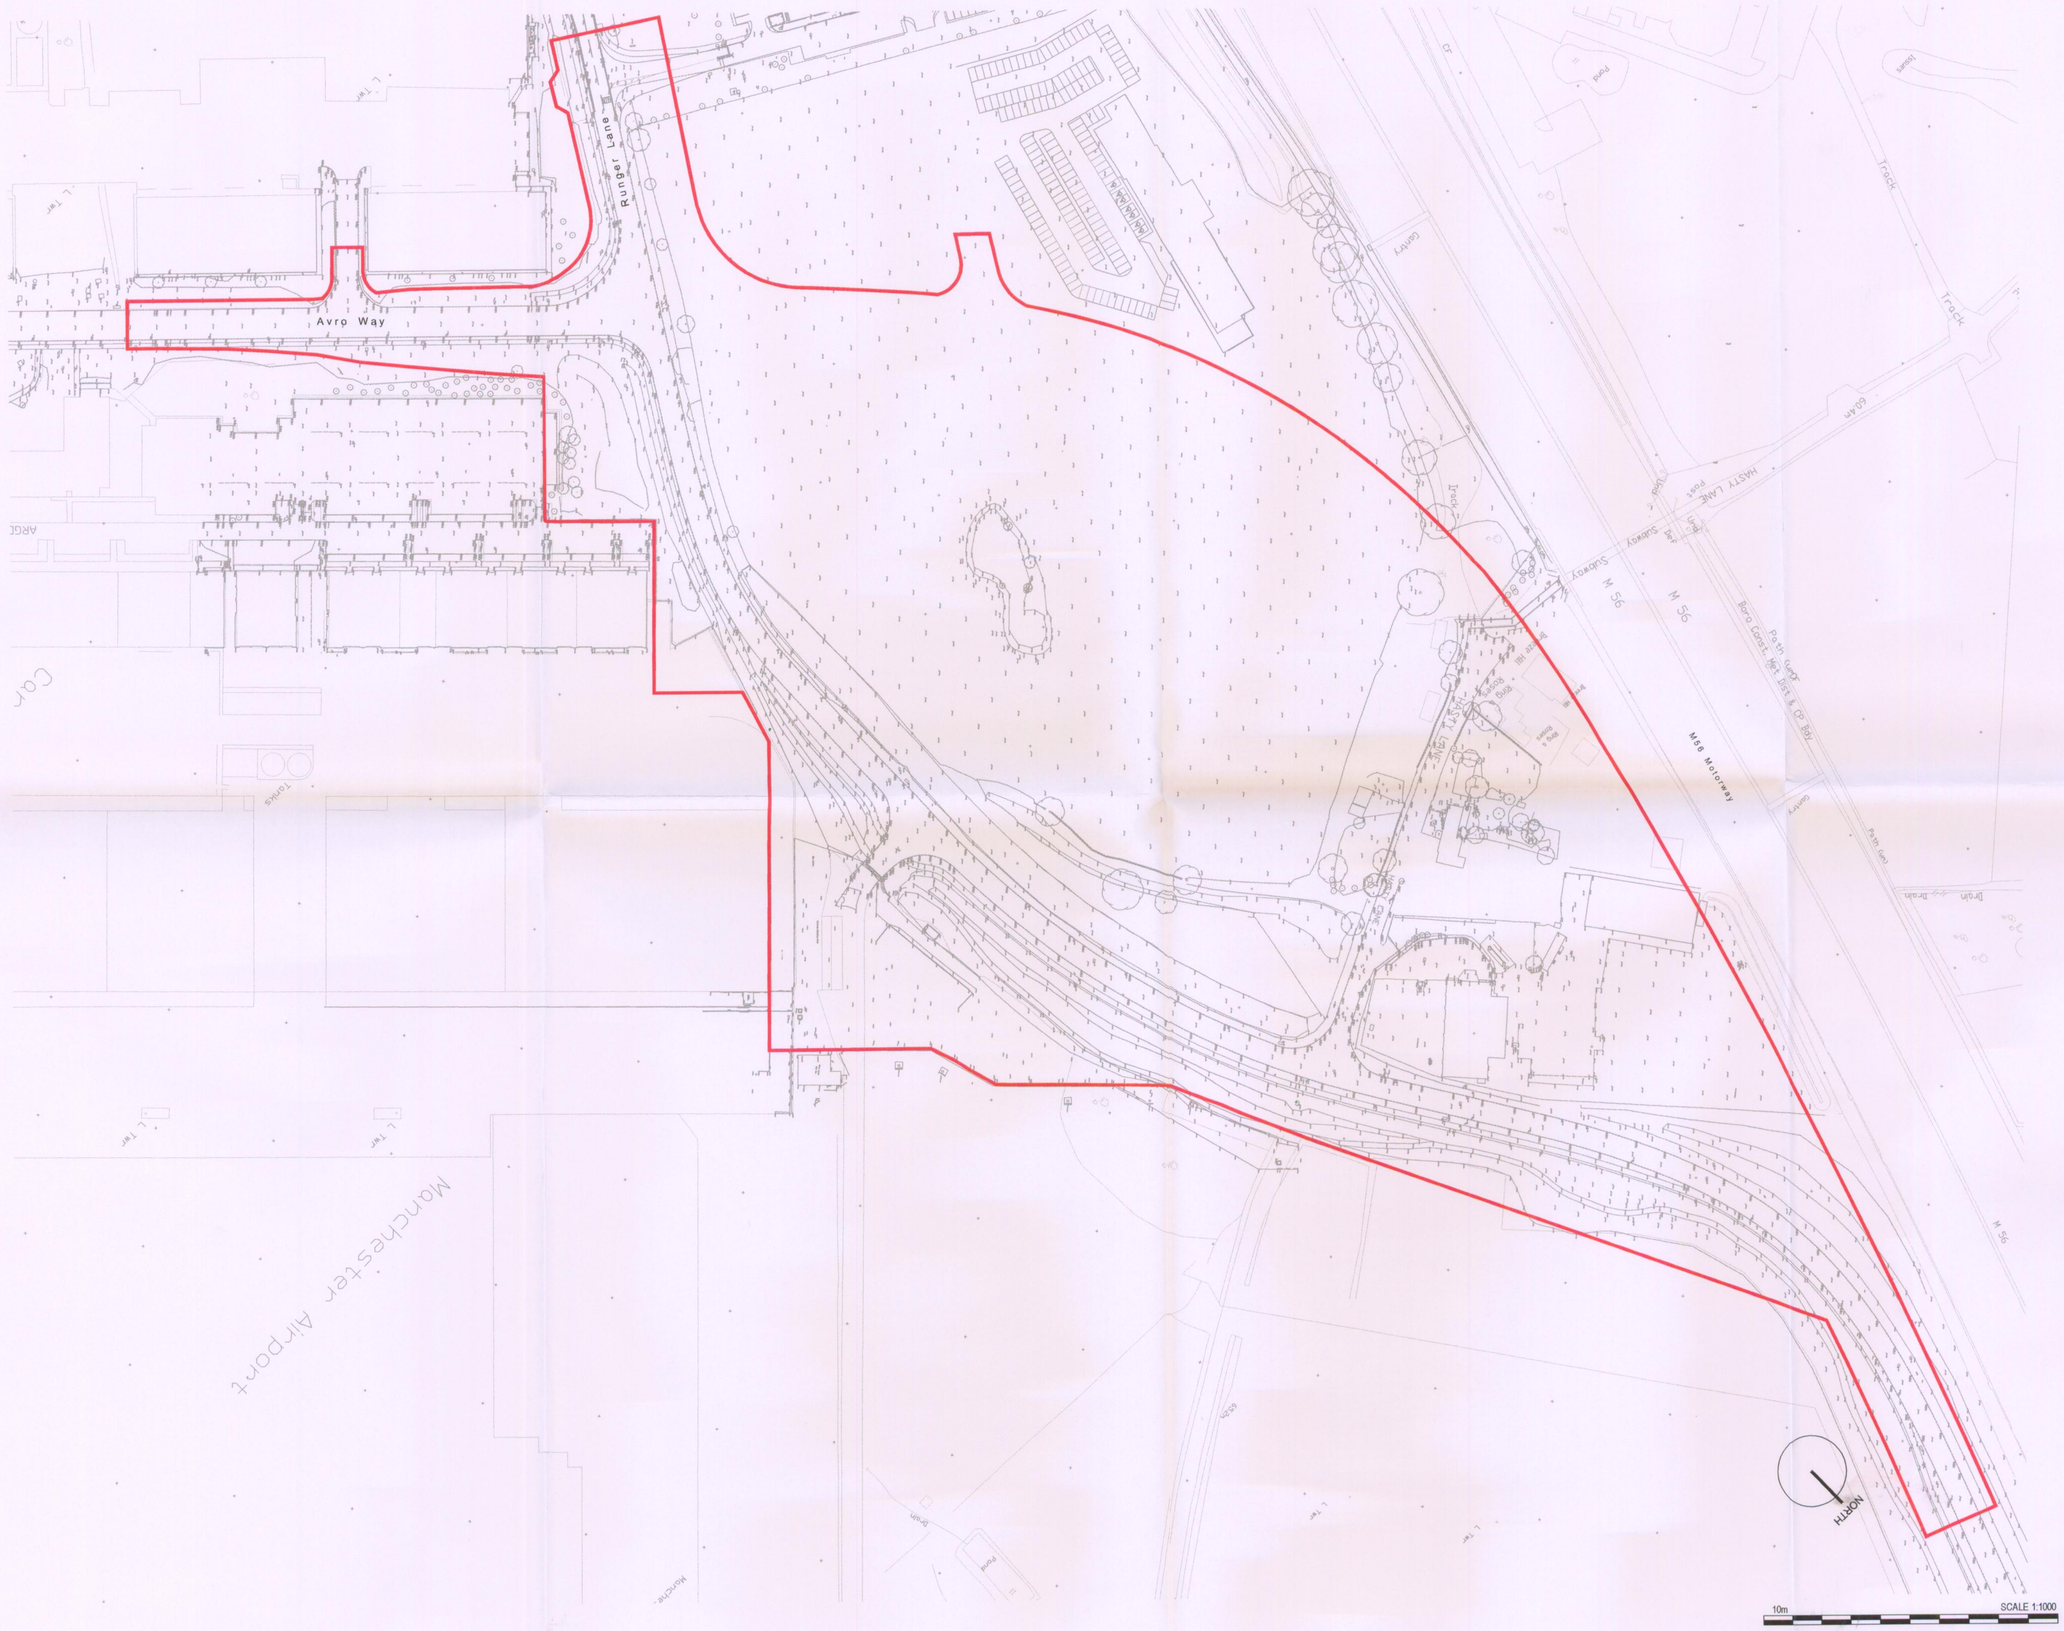

© 2007 RPS Newark

notes :

1. If this drawing has been received electronically it is the recipients responsibility to print the document to the correct scale.
2. All dimensions are in millimetres unless stated otherwise. It is recommended that information is not scaled off this drawing.
3. This drawing should be read in conjunction with all other relevant drawings and specifications.

LAYOUT TO BE CONFIRMED

C1 - REVISION REFERENCE

PLANNING
CKD
SPLIED
ECD - 6 JUN 2008

rev	amendments	by	ckd	date
A	Drawing revised for Planning Issue.	LF	TG	16.05.08

RPS

Sherwood House
Sherwood Avenue
Newark, Nottinghamshire
NG24 1QQ

T +44 (0) 1636 605 700
F +44 (0) 1636 610 696
W www.rpsgroup.com
E rpsnewark@rpsgroup.com

Client: MADL

Project: Manchester Airport Transit Units

Title: Unit A & B Topographical Survey

Drawing Status	Date Created	Drawing Scale
Preliminary	16.04.2008	1:1000
Project Leader	**Drawn By**	**Initial Review**
DD	LF	TG

Drawing Number: 15435 / A1 / 210

Rev: A