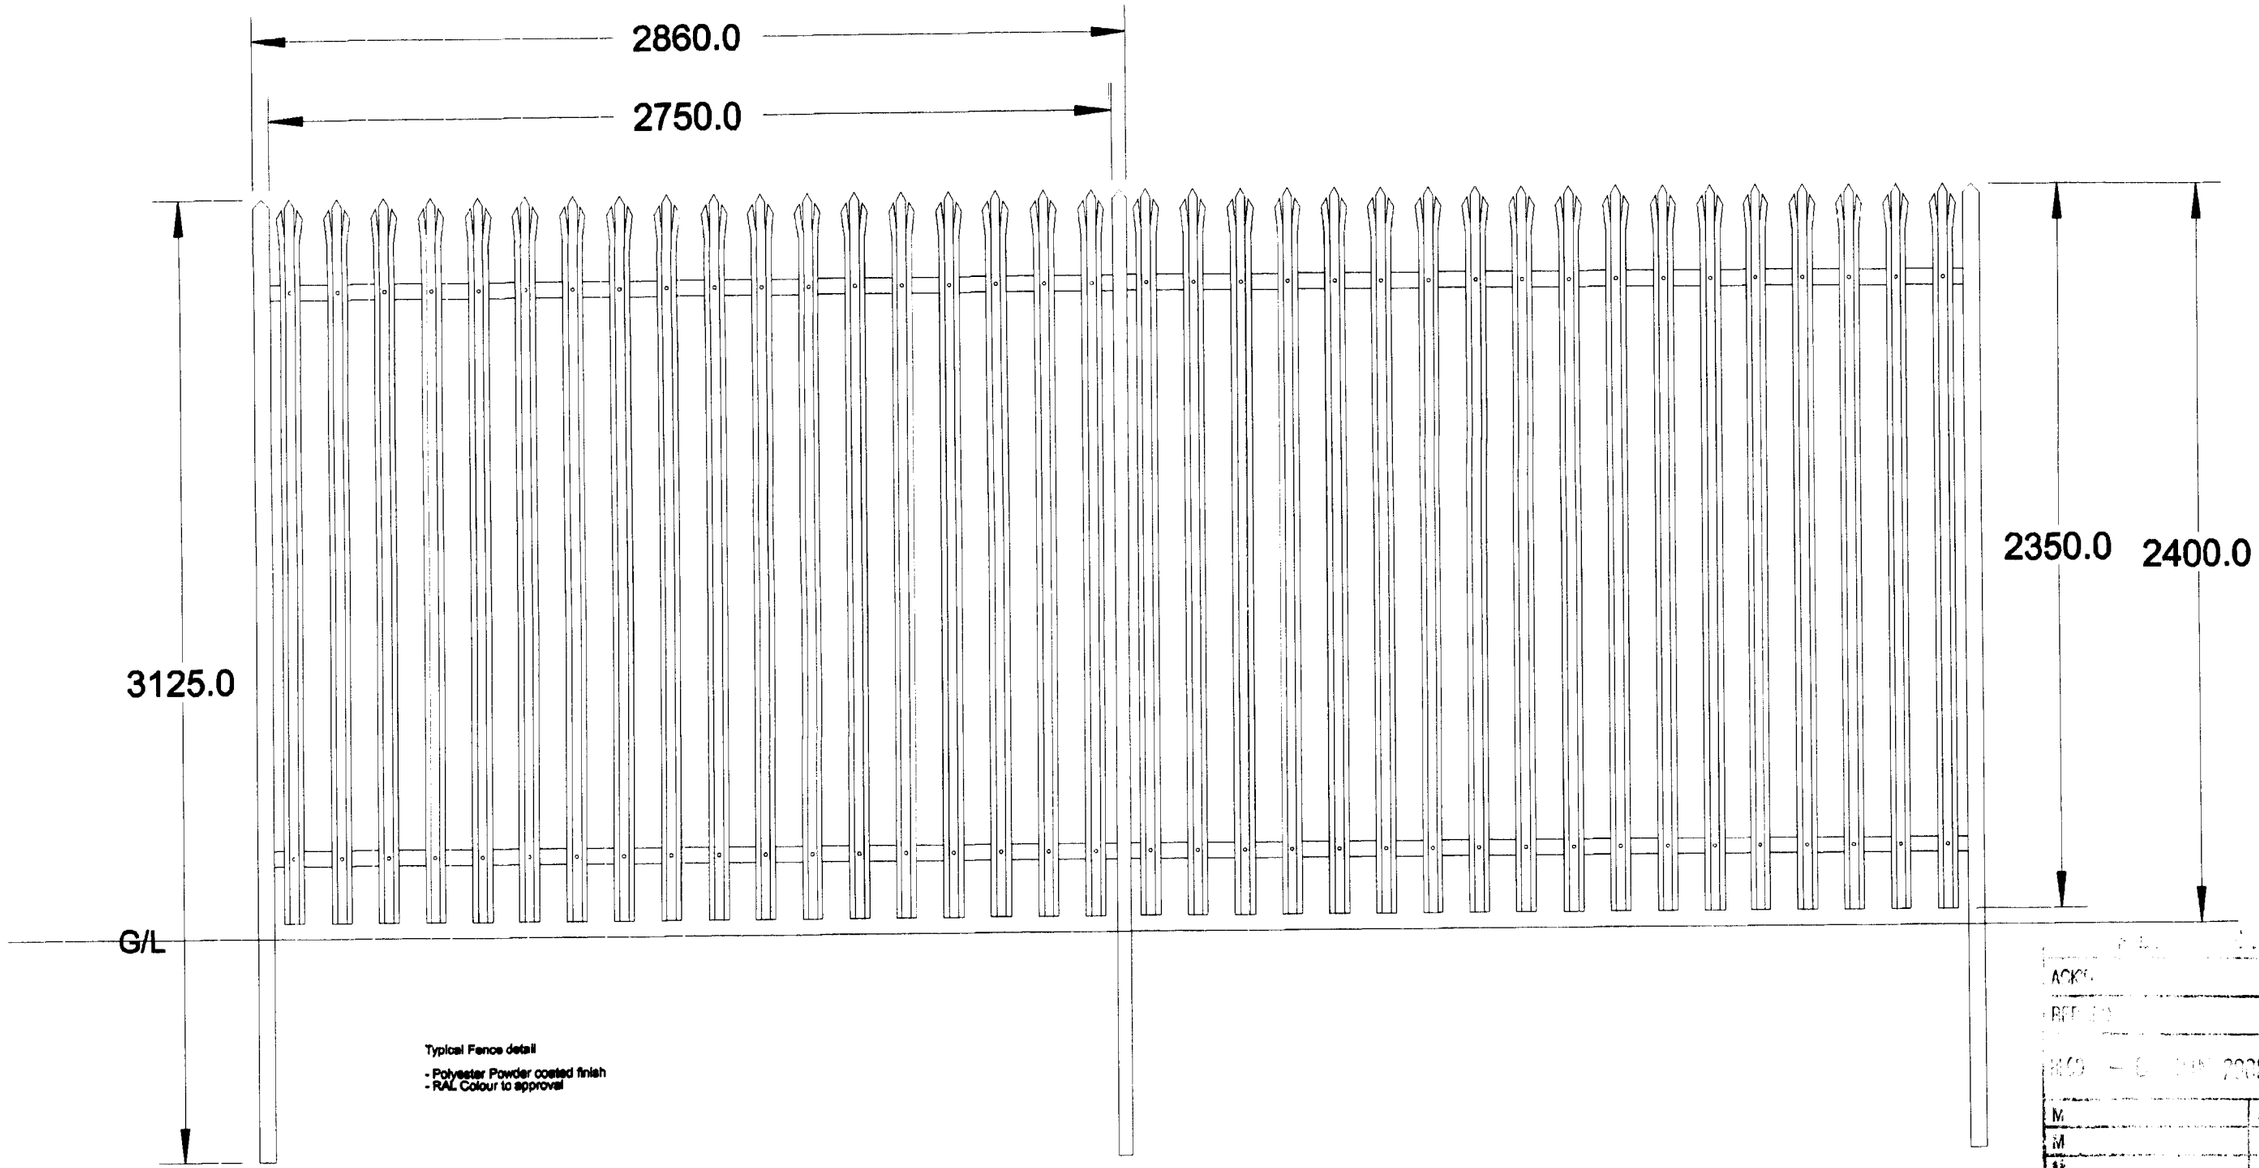


Typical Fence detail

- Polyester Powder coated finish
- RAL Colour to approval

| Project | | | | ISSUE |
|---|---|---|---|---|
| Rev | Description | By | Chk | Date |

All dimensions to be as noted (to be checked on site prior to manufacture). Do not scale of this drawing. Report any discrepancies to the Architect. GA immediately.

Project

R-28 - Manplas Building
Roundthorn Industrial Estate
Wythenshawe
for Bluemantle Ltd.

Title

External works - fence details

| | | |
|---|---|---|
| Drawn: RVH | Checked: | Approved: |
| Scale: 1:20 @ A3 | Date: Date: | Project No: 08 - 10 |
| Drawing No: L(92)102 | | Revision: |

GA Studio