Copyright of this drawing is vested in the Company and it must not be copied or reproduced without consent. All contractors must visit the site and be responsible for taking and checking all dimensions relative to their work. Architectural Drafting Services to be advised of any variation between drawings and site conditions.

DO NOT SCALE OFF THIS DRAWING

0 4 8 cm

Rev:	Drawn:	Comments:	Date:
A	DM	Two Storey rear extension reduced to line through with number 23, and single storey indicated with a hipped roof. Neighboring property at 19 outline added to drawing, including their proposed extension.	03/08/16
B	DM	Side elevation of the single storey extension added to drawing	08/09/16



Front Elevation @ 1:100




Rear Elevation @ 1:100





Side Elevation @ 1:100

Part Side Elevation @ 1:100

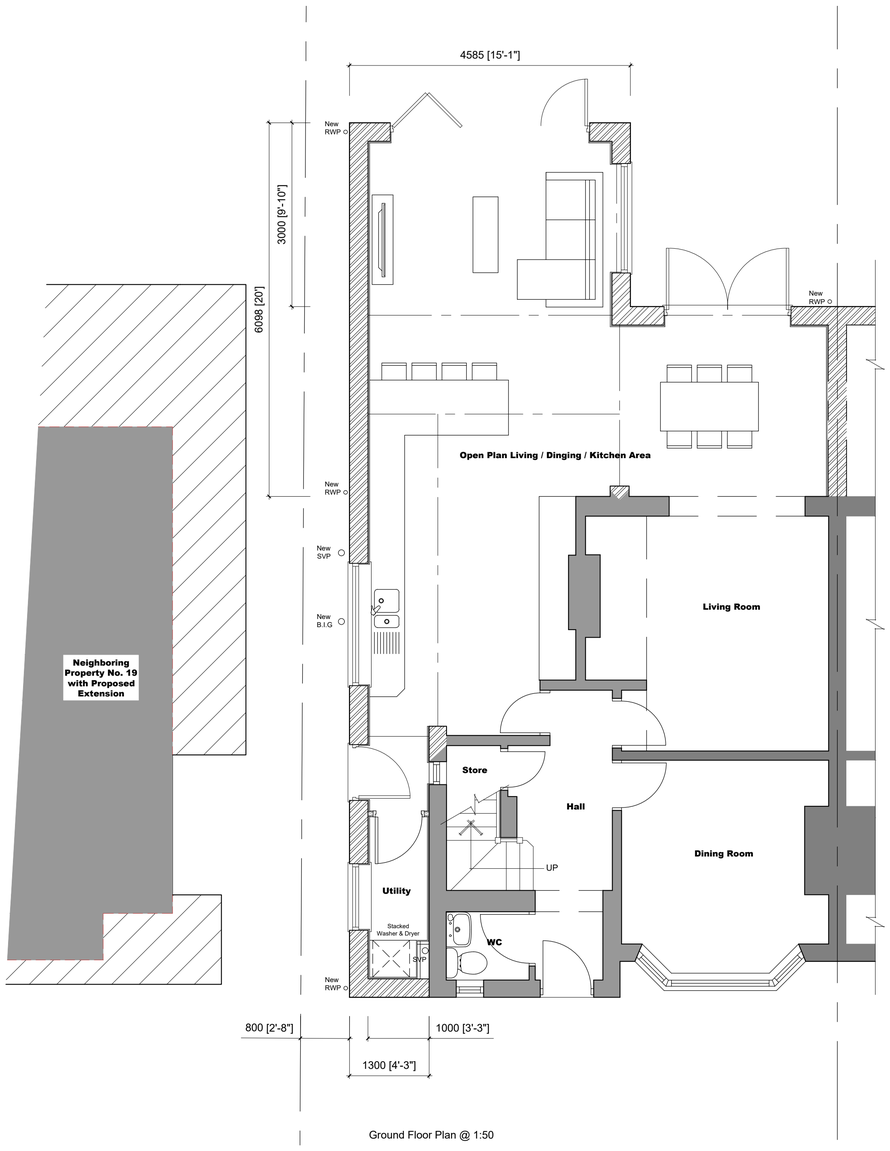

Ground Floor Plan @ 1:50

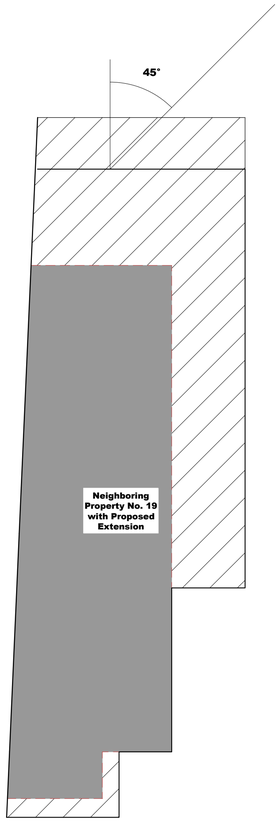

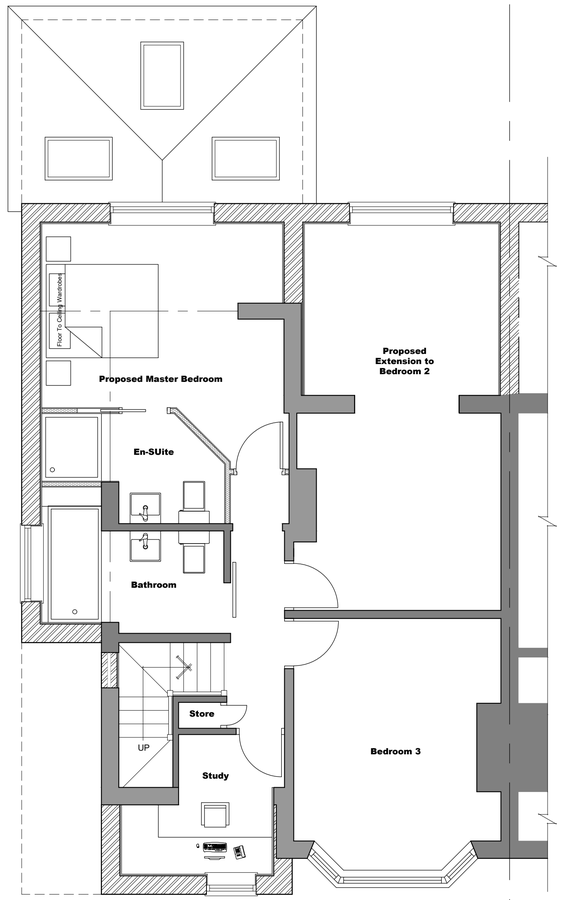

First Floor Plan @ 1:50

5 Bluebell Way Alsager Cheshire ST7 2GG
e: daniel@architecture-ads.co.uk
w: www.architecture-ads.co.uk
m: 07725 004 592
t: 01270 368 912

Architectural Drafting Service

PROPOSED

Client
MR B JONES

Project
PROPOSED EXTENSION AT
21 FORDBANK ROAD, DIDSBURY M20 2TH

Title
PLANNING PROPOSAL: FLOOR PLANS & ELEVATIONS

Status

Date APRIL 16

Scale 1:50 | 1:100 @ A1

Job No. ADS287

Drawing No. P001_Rev_B