

DO NOT SCALE

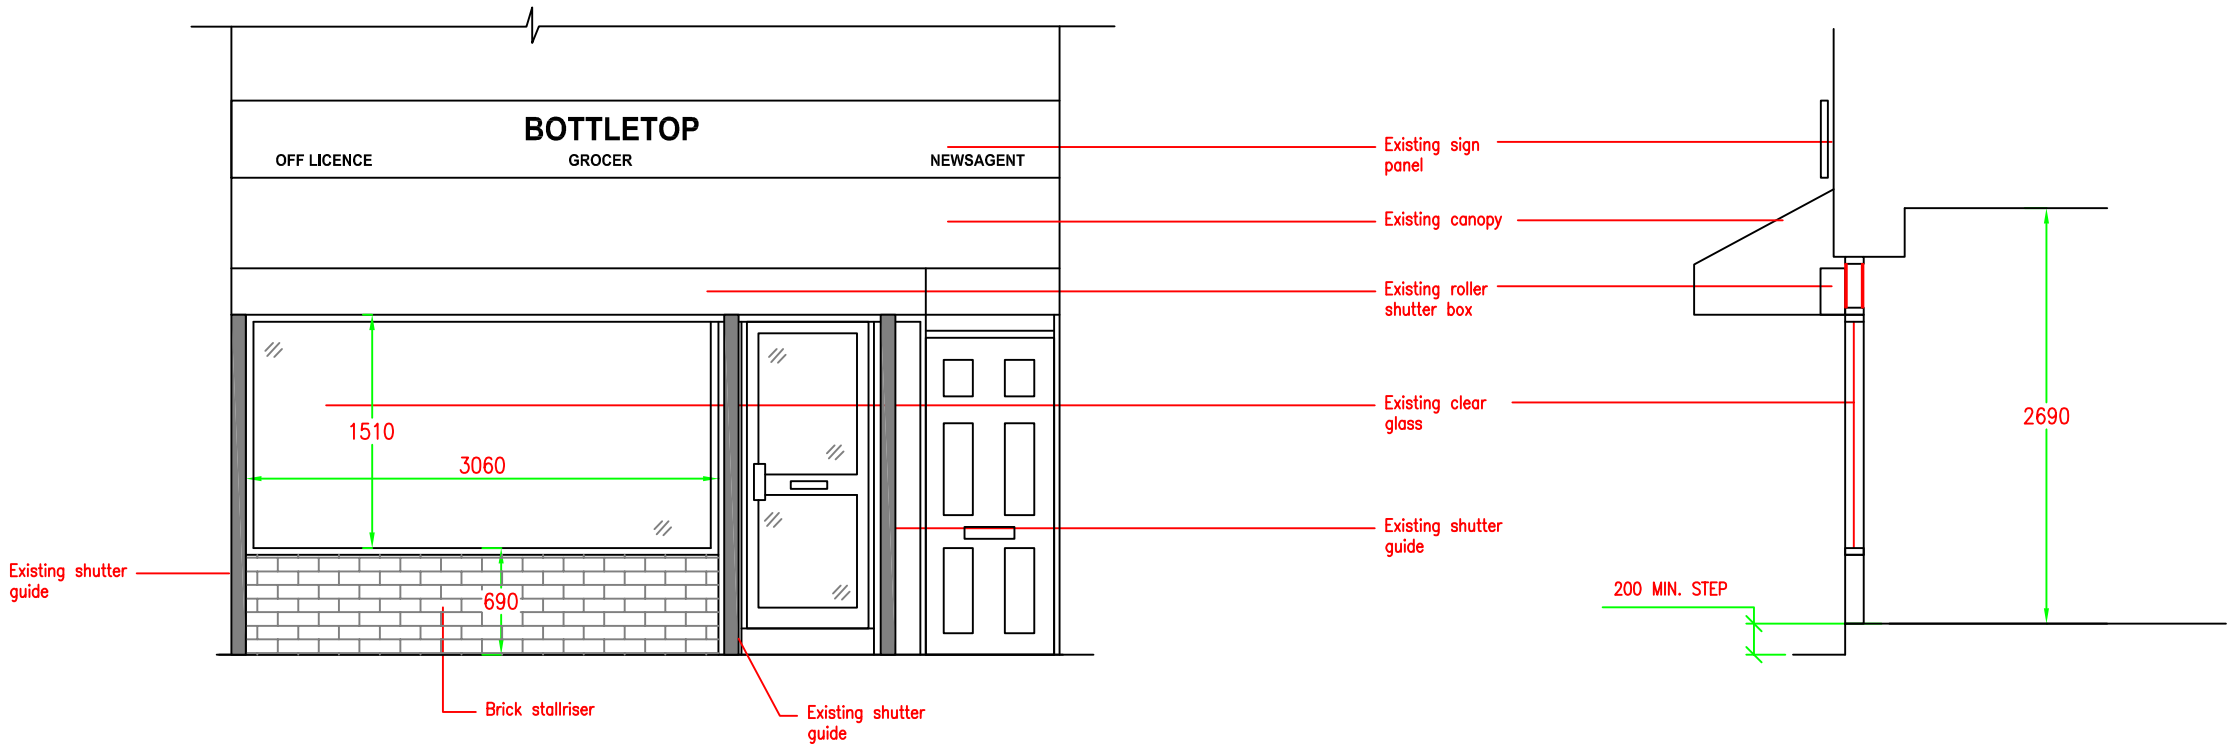

EXISTING FRONT ELEVATION

EXISTING SECTION

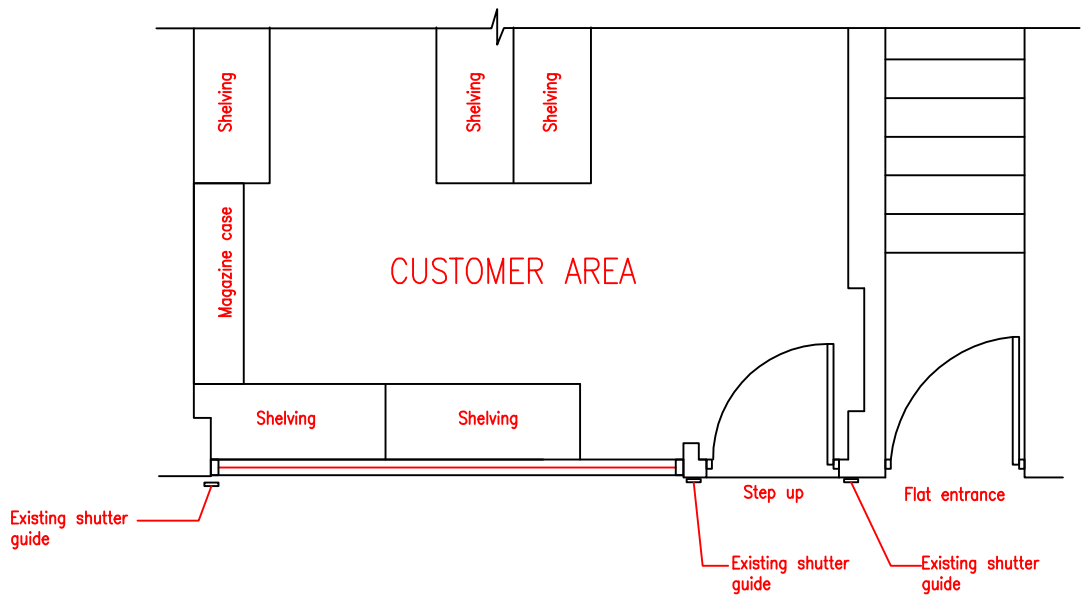

EXISTING PLAN

E004927

PLANNING SUBMISSION

QAF/72

NOTE: 1. (c) These drawings are Not to be copied or reproduced in any form without the written permission and Full consent of Killby & Gayford (Joinery & Security) Ltd.
2. This drawing does not form part of the quality assurance system if not signed.

KILLBY & GAYFORD LIMITED
30 Radford Way, Billericay, Essex, CM12 0DA.
Tel: 01277 655921 Fax: 01277 630193 E-Mail: joinery@ killbygayford.co.uk

CLIENT: Bank machine

DETAIL: Bottletop, 51 Kingsway, Burnage, Manchester, M19 2LL

DATE: 01/06/2008

DRAWN: R PURVIS

SCALE: 1:50

CHECKED BY:

DATE:

DRAWING NO: 6499–21 Existing