
Zavvi - Manchester (Arndale Centre)

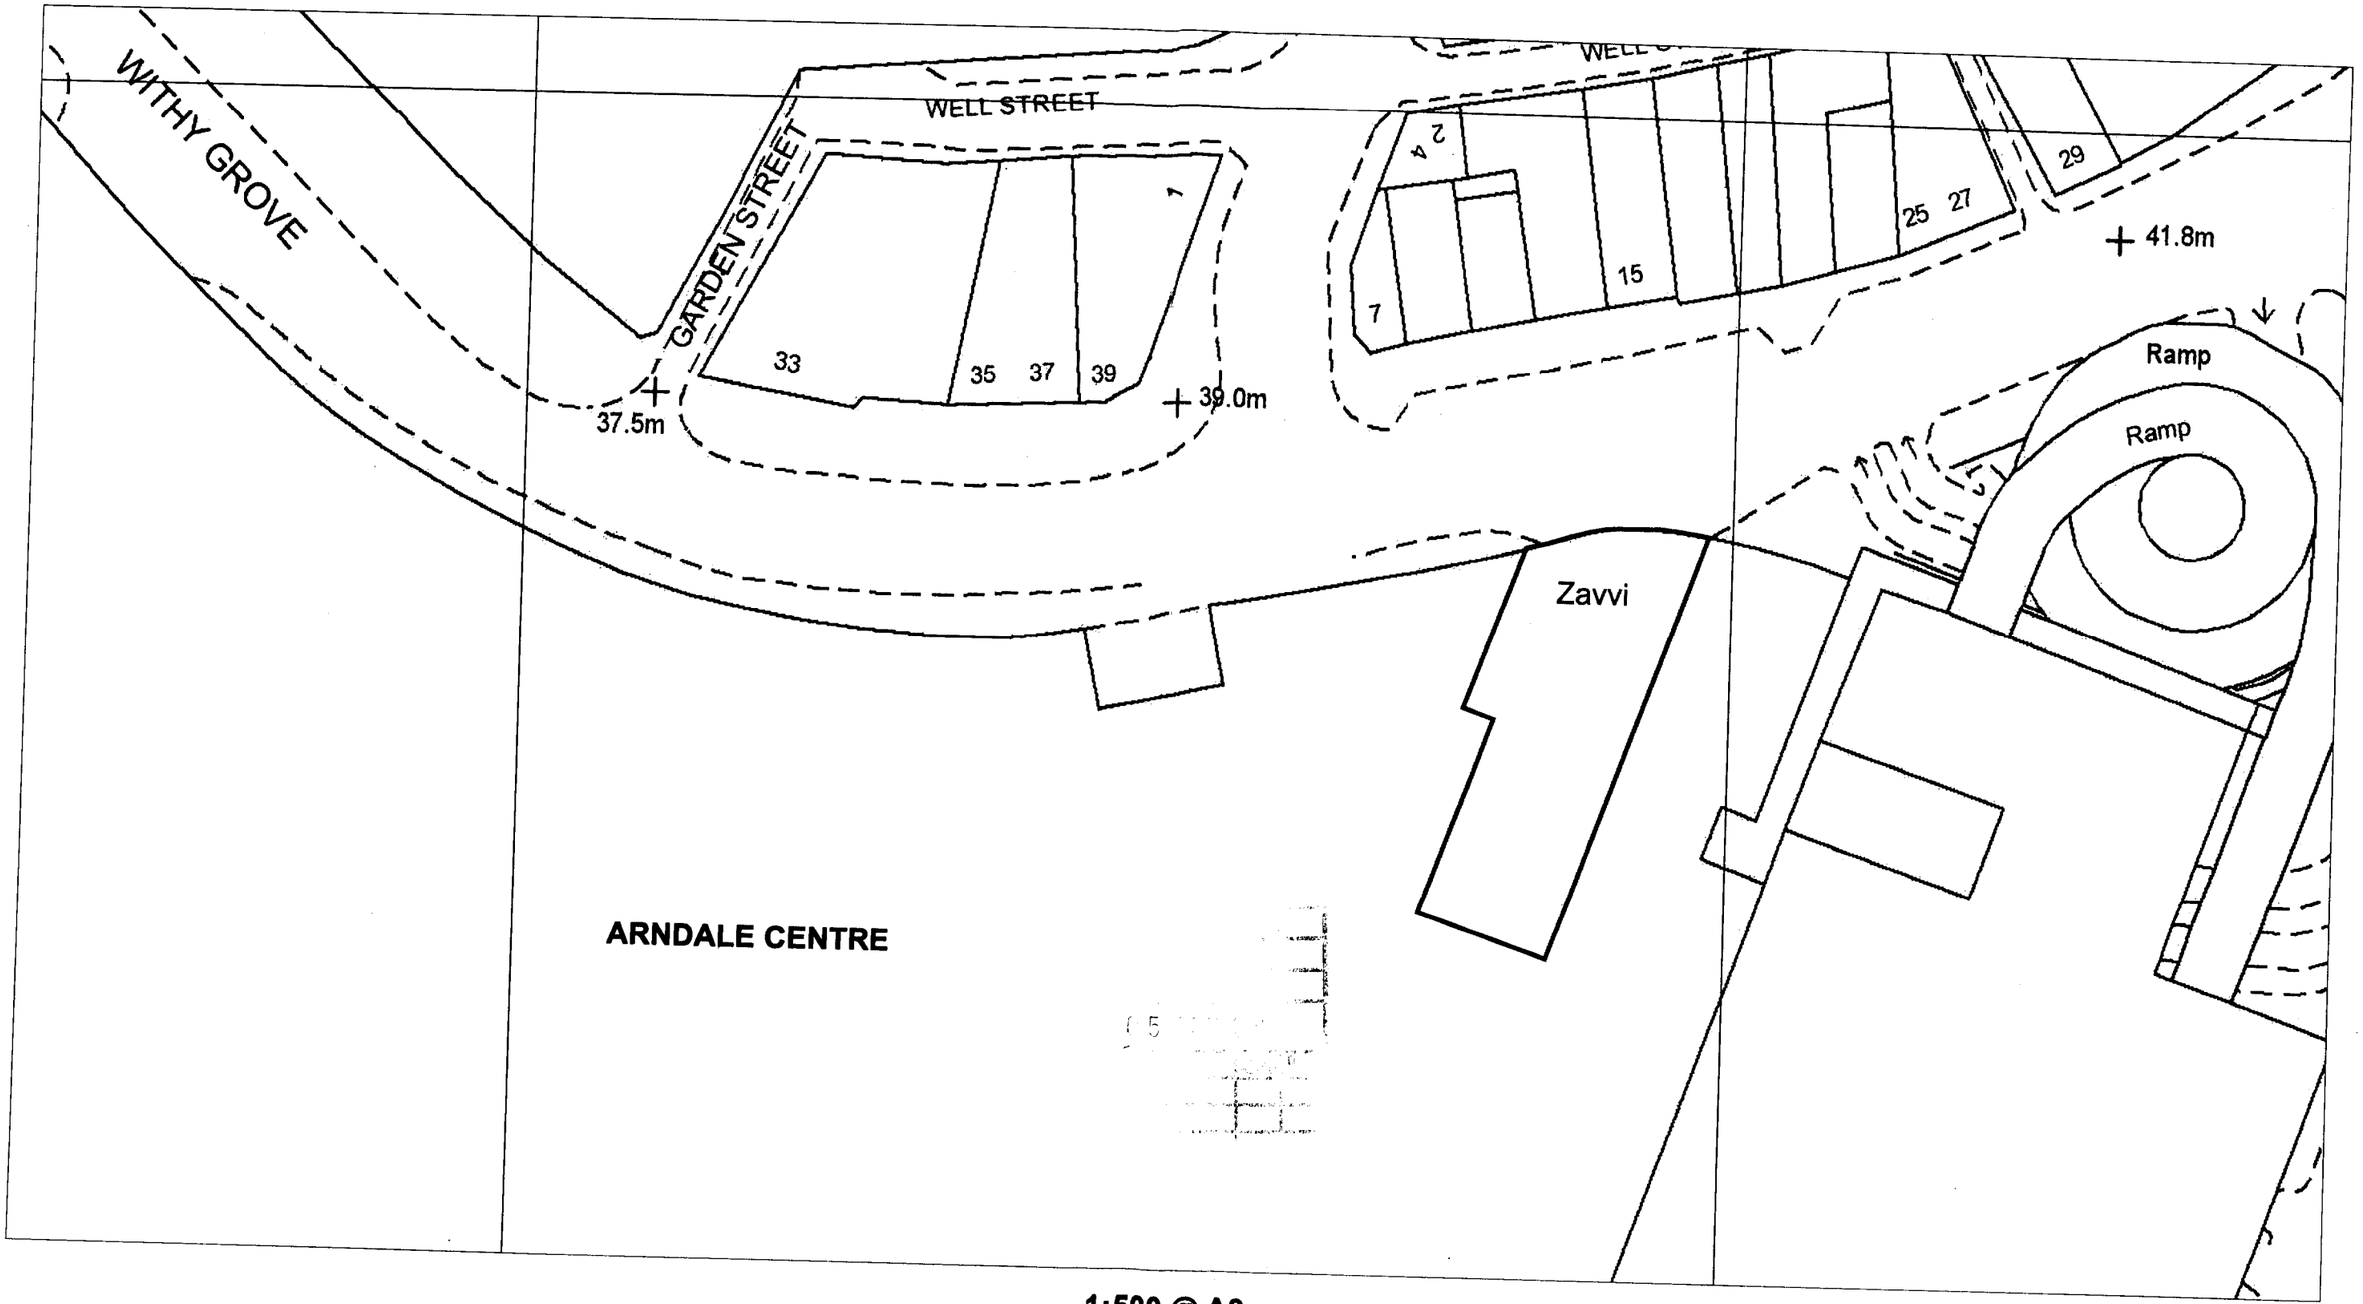

ARNDALE CENTRE

1:500 @ A3

IMAGE TECHNIQUE LTD
SAXON BUSINESS PARK
STOKE PRIOR
BROMSGROVE
WORCESTERSHIRE
B60 4AD
tel: 01527 578533
fax: 01527 870152
www.imagetechnique.co.uk

DRAWING TITLE: Zavvi - road elevation				JOB No n/a	DRAWING No. Zavvi/Arndale/Planning/01		CLIENT: Zavvi
DATE: 05/02/08	SCALE: 1:500@A3	DRAWN BY: Paul	CHECKED BY	REVISION DETAILS	REV:	DATE:	SITE ADDRESS: Manchester, Arndale