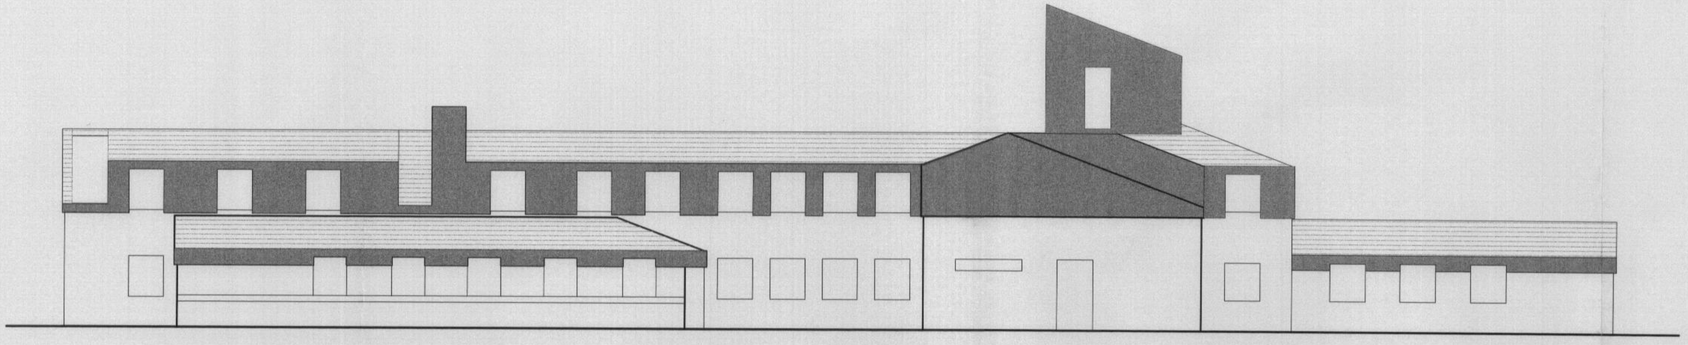

SOUTH ELEVATION

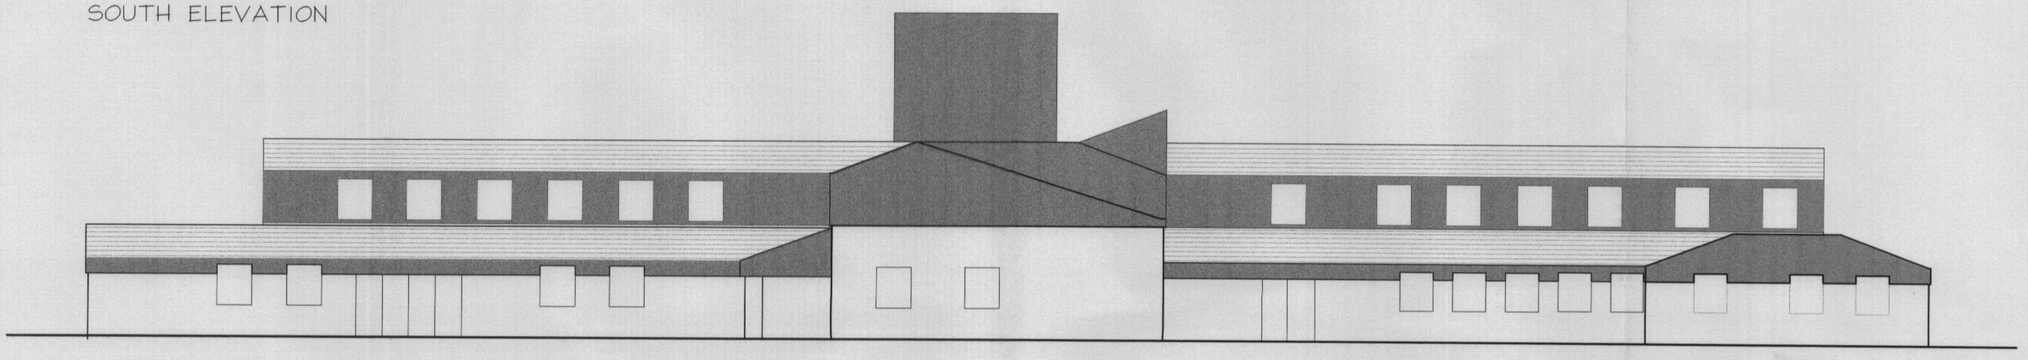

EAST ELEVATION

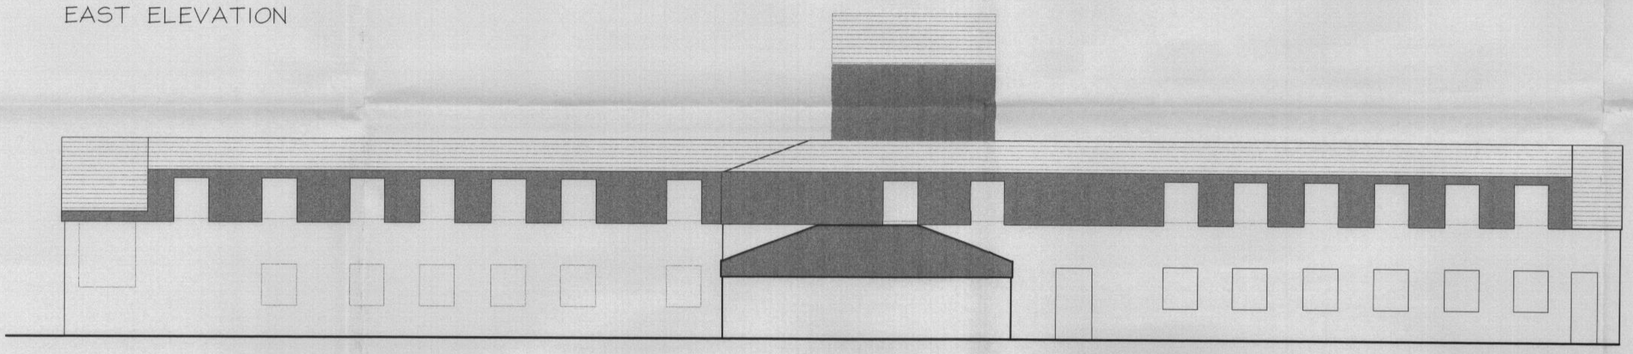

WEST ELEVATION

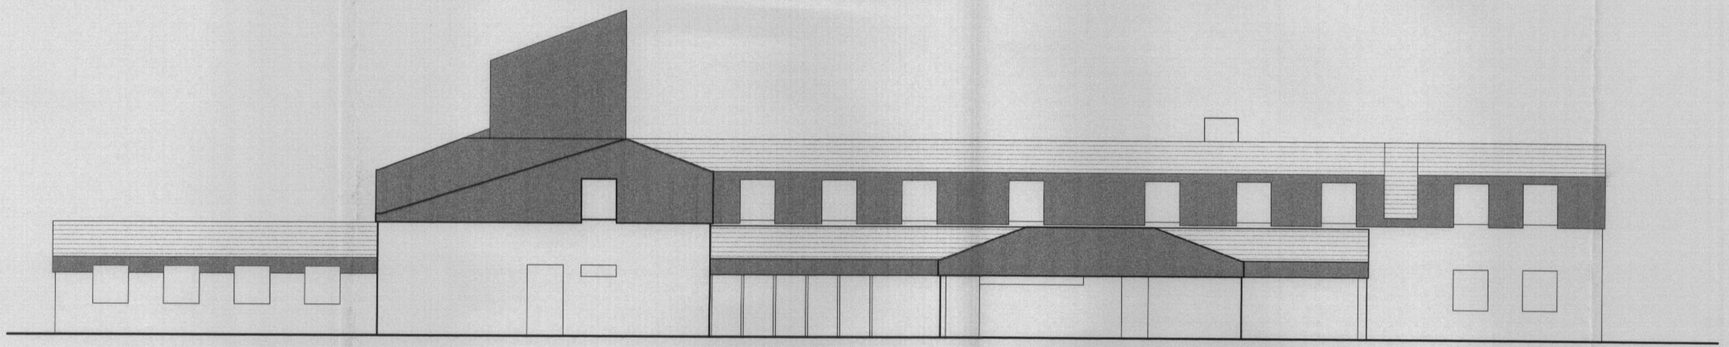

NORTH ELEVATION

2 3 APR 2008

0.9MM ANTI VANDAL STEEL ROOF TILES WITH NATURAL STONE CHIP FINISH

SOLID GRADE LAMINATE WALL PANELS (TRESPA OR SIMILAR)

Rev.		Initials	Date	Rev.		Initials	Date

Notes:

1. This drawing is subject to copyright and is not to be reproduced in part or whole without approval.
2. Do not scale this drawing – Check all dimensions on site.

Checked by:

.....

Project: Rusholme Health Centre	Client: Manchester PCT
Dwg Title: **Prposed Elevations**	Drawn: idn; Date: April 08; Scale@A1: 1/200; Dwg No.: M2652 02; Rev.:

CASSIDY + ASHTON
Architects Building Surveyors Planners Designers
www.cassidyashton.co.uk caabs@cassidyashton.co.uk
7 East Cliff Preston Lancashire PR1 3JE Tel: 01772 258356 Fax: 01772 825000
1 Regency Chambers Jubilee way Bury Greater Manchester BL9 0JW Tel: 0161 762 5800 Fax: 0161 762 5801
Cheshire House Gorsey Lane Widnes WA8 0RP Tel: 0151 4236914 Fax: 0151 4236915

C+A