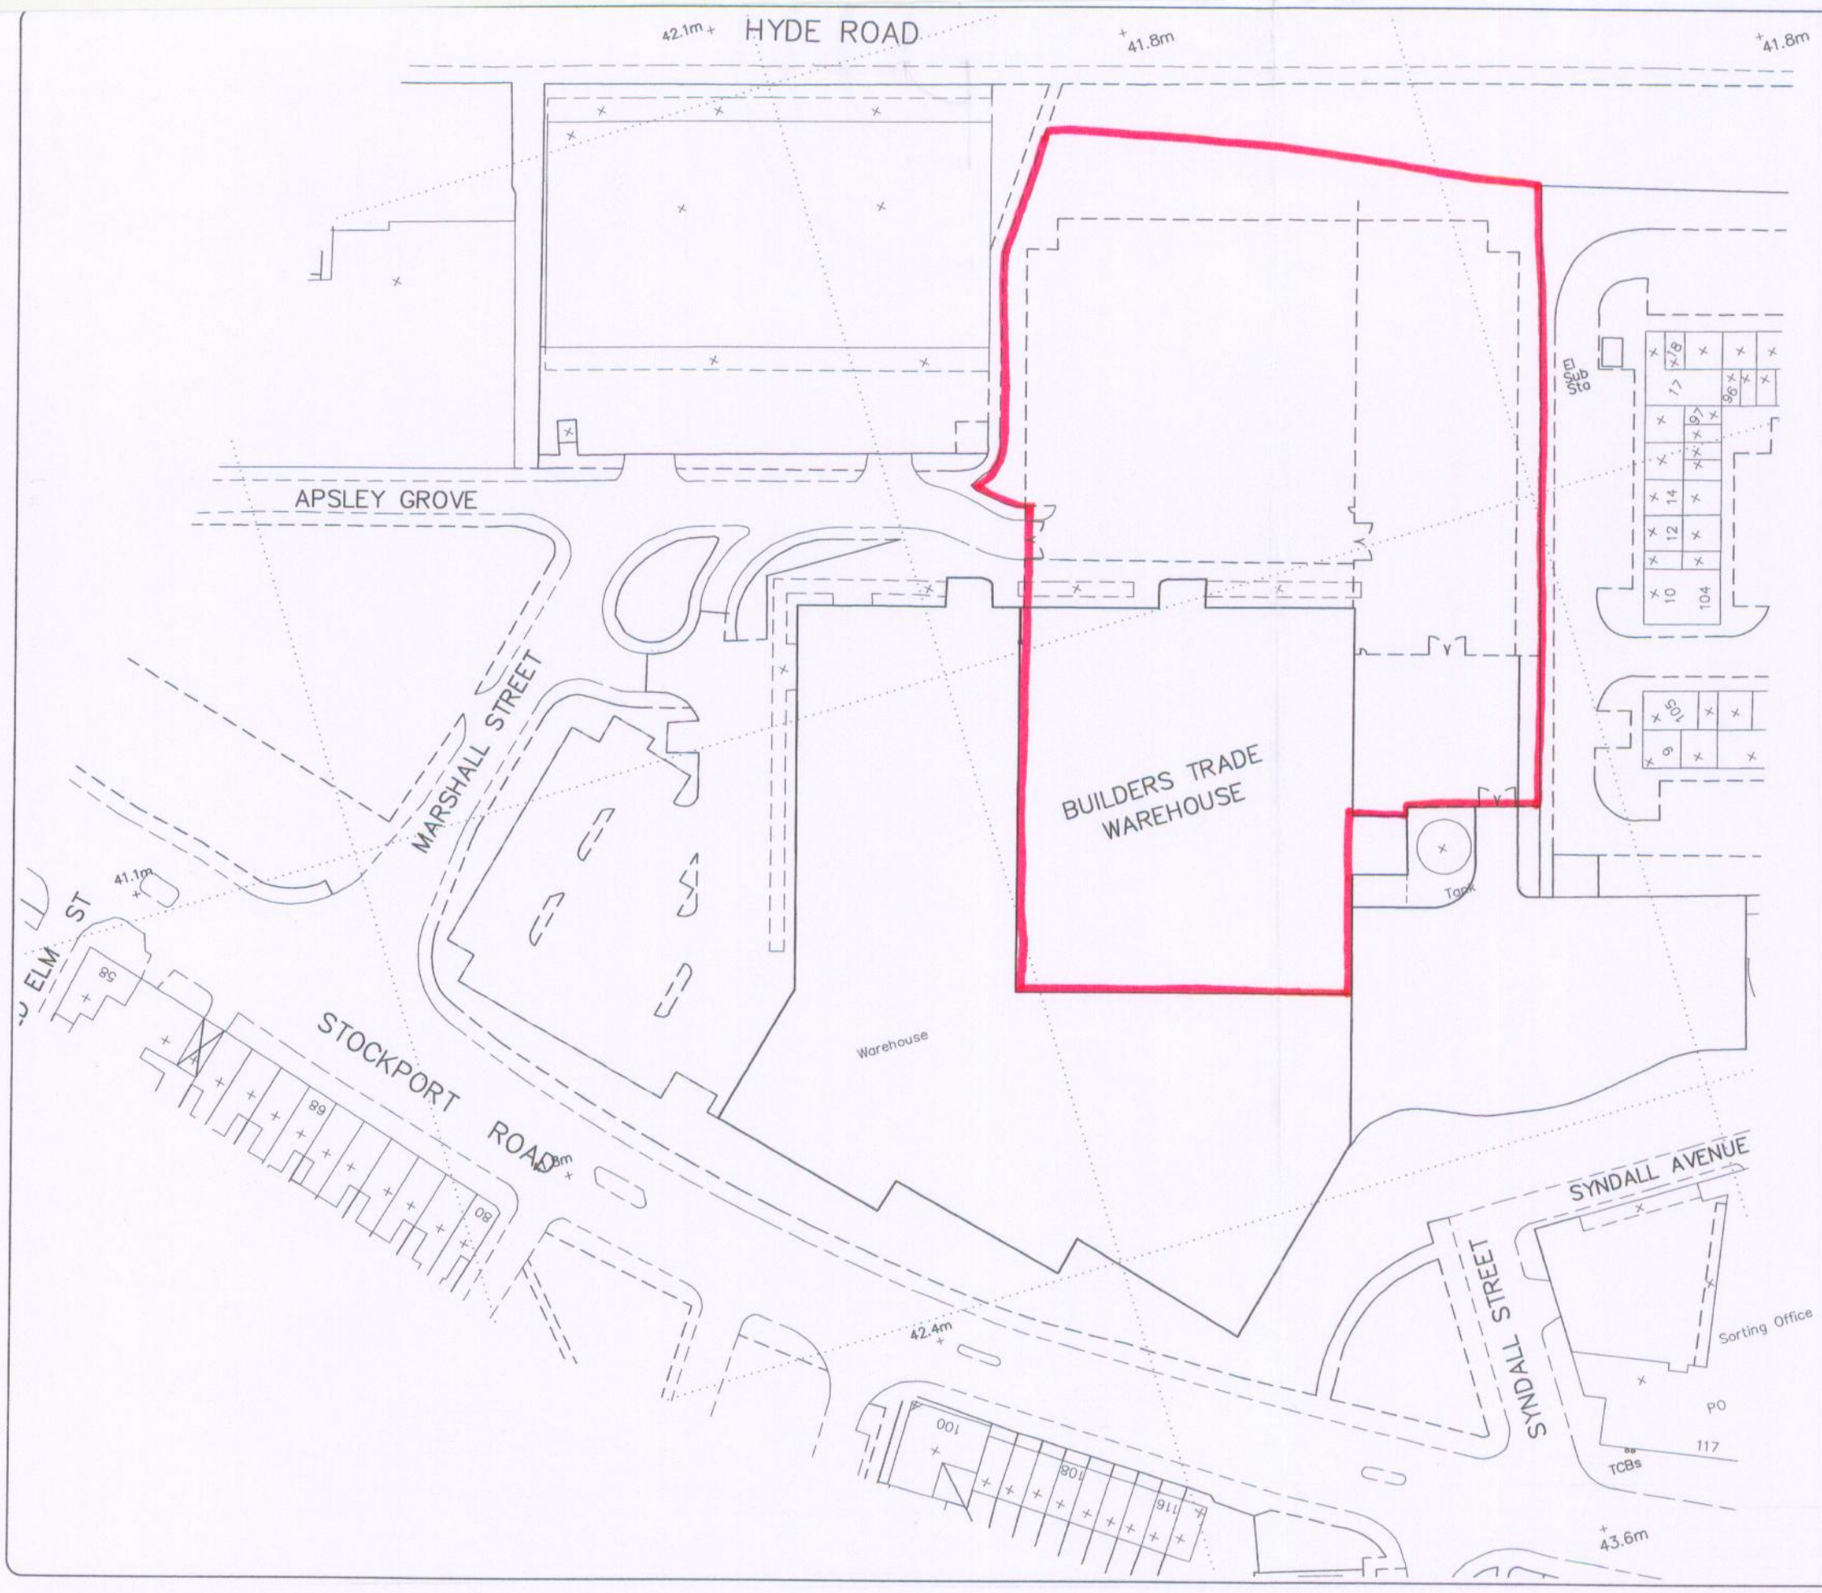

NOTES

REV	AMENDMENTS	DRAWN	DATE	AUTH'D
P0	INITIAL ISSUE	AB	07-11-2007	

DRAWING STATUS: DESIGN

PROJECT: Builders trade warehouse, Stockport road, Ardwick Green, Manchester M12 6AJ

CLIENT: SELCO TRADE CENTRES

TITLE: LEASE PLAN

© COPYRIGHT RESERVED

DO NOT SCALE FROM THIS DRAWING, USE FIGURED DIMENSIONS ONLY. ALL AREAS SHOWN ARE APPROXIMATE AND SITE DIMENSION CHECKS SHOULD BE TAKEN.

THIS DRAWING IS TO BE READ IN CONJUNCTION WITH ALL OTHER ARCHITECTS AND OTHER CONSULTANTS DRAWINGS, DETAILS AND SPECIFICATIONS. ANY DISCREPANCIES WITH THIS DRAWING SHOULD BE REPORTED TO THE ARCHITECT IMMEDIATELY.

pd architects

Ludgate Place, 23 Ludgate Hill
Birmingham B3 1DX
Tel 0121 212 1484 Fax 0121 212 1404
Email : in@pd-architects.com

Architects Development Consultants
Project Managers Planning Supervisors

Cad Ref: AutoCAD LT	Scale 1:1250 @A3
Date November 2007	Project No. 1373
DRG NO. 06	Revision P0