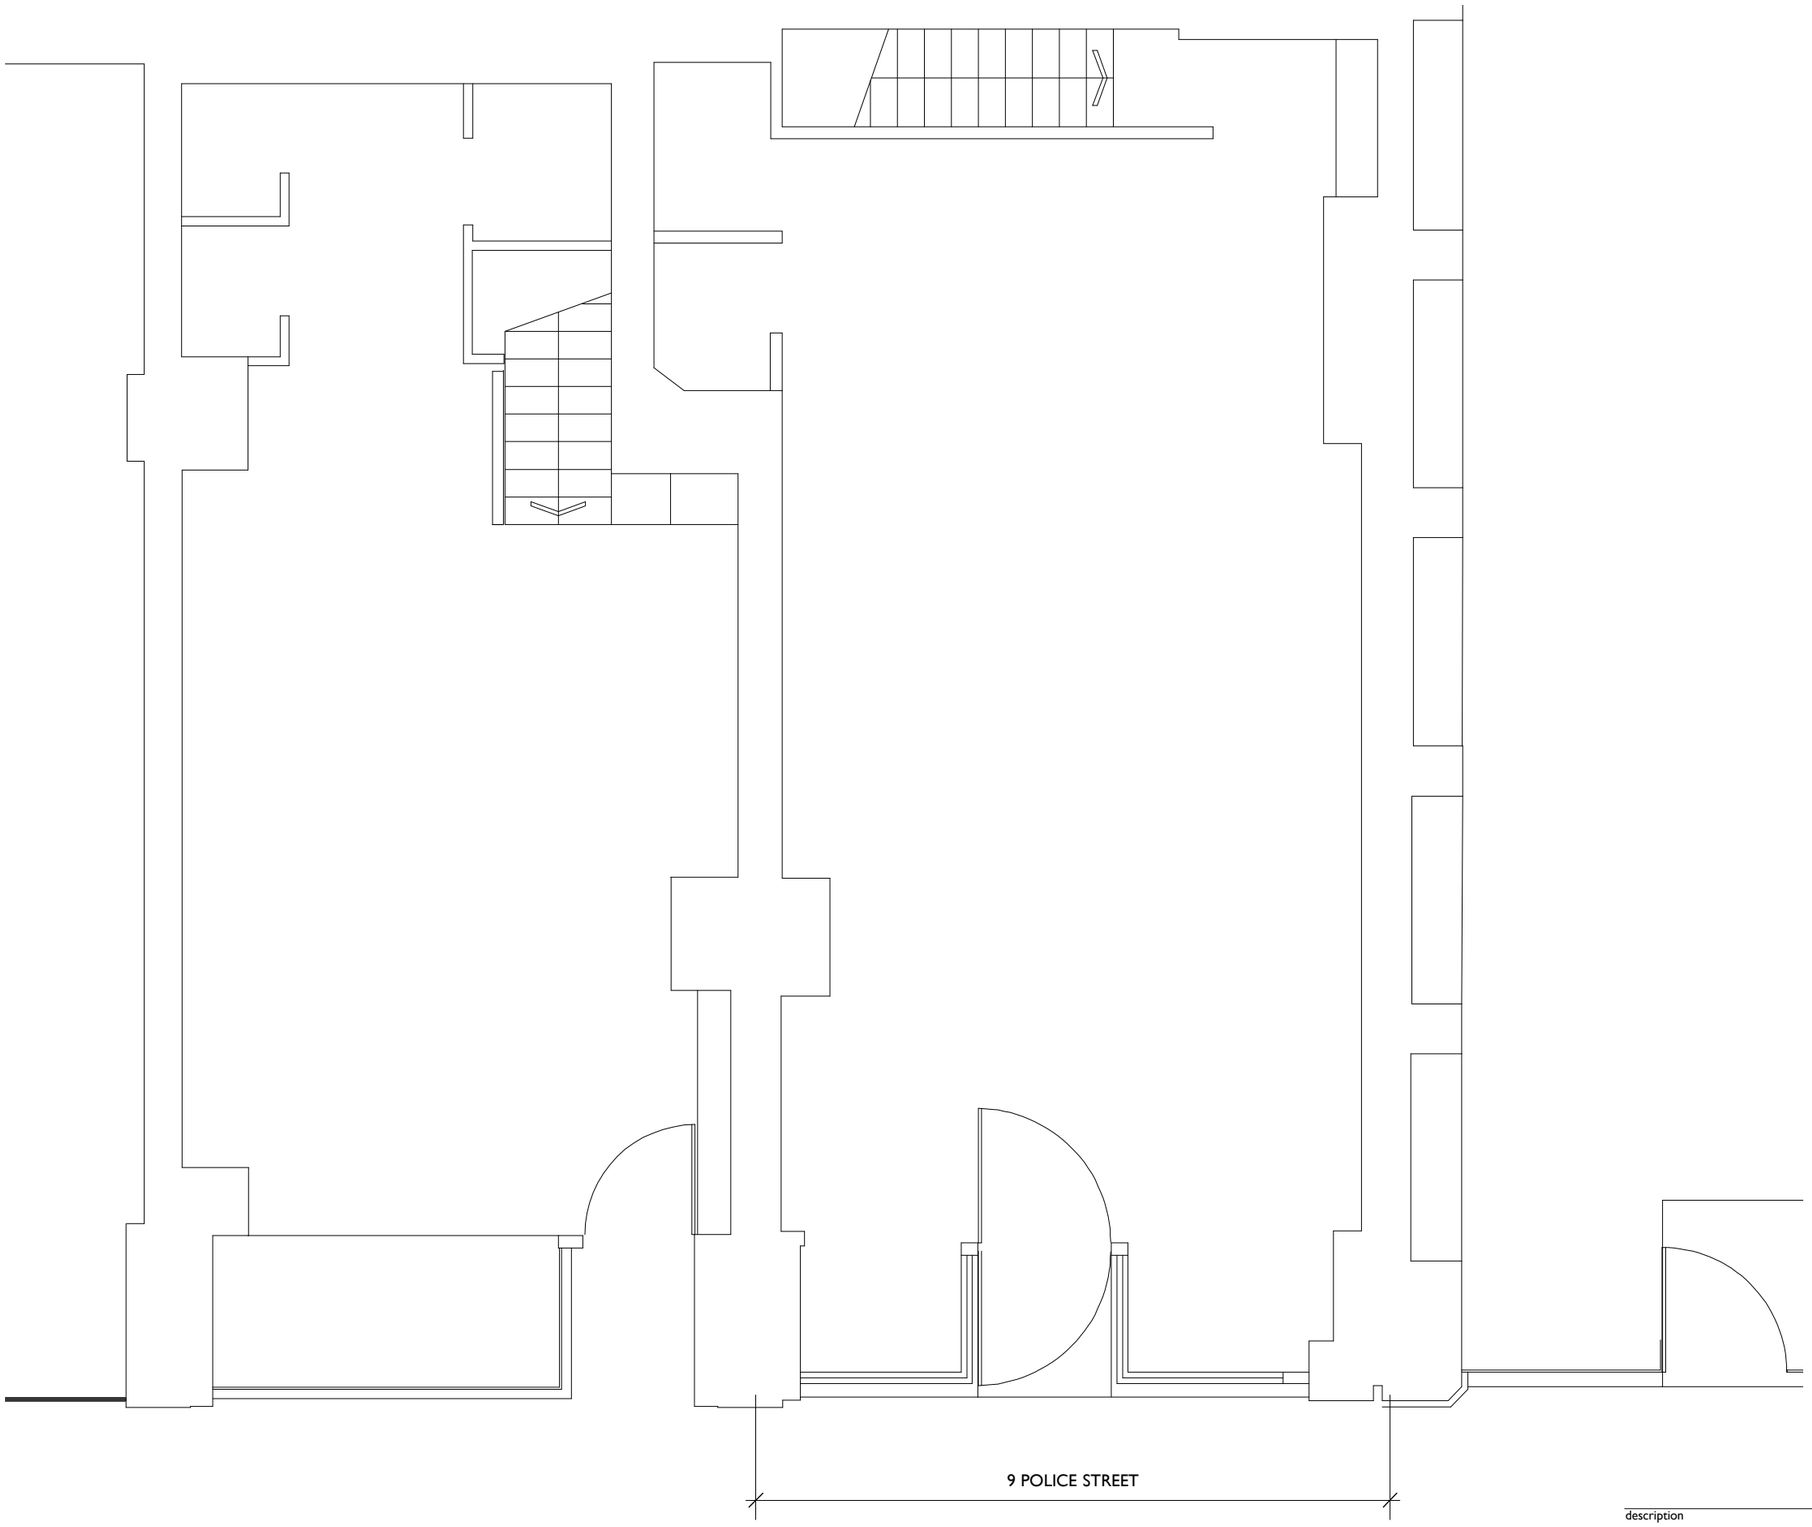

description | date | rev

9 POLICE STREET

Existing Plan

scheme 1505
no. **E(100)**
rev -
scale **1:50@A3**
date 9-8-11
drawn RAB

makinarchitecture
URBAN ARCHITECTS & DESIGNERS
www.makinarchitecture.com
t 0161 2360051 f 0161 2283442

SK sketch *P proposed* *T tender* *C construction* *AB asbuilt*

DO NOT SCALE FROM THIS DRAWING
DIMENSIONS TO BE CHECKED ON SITE