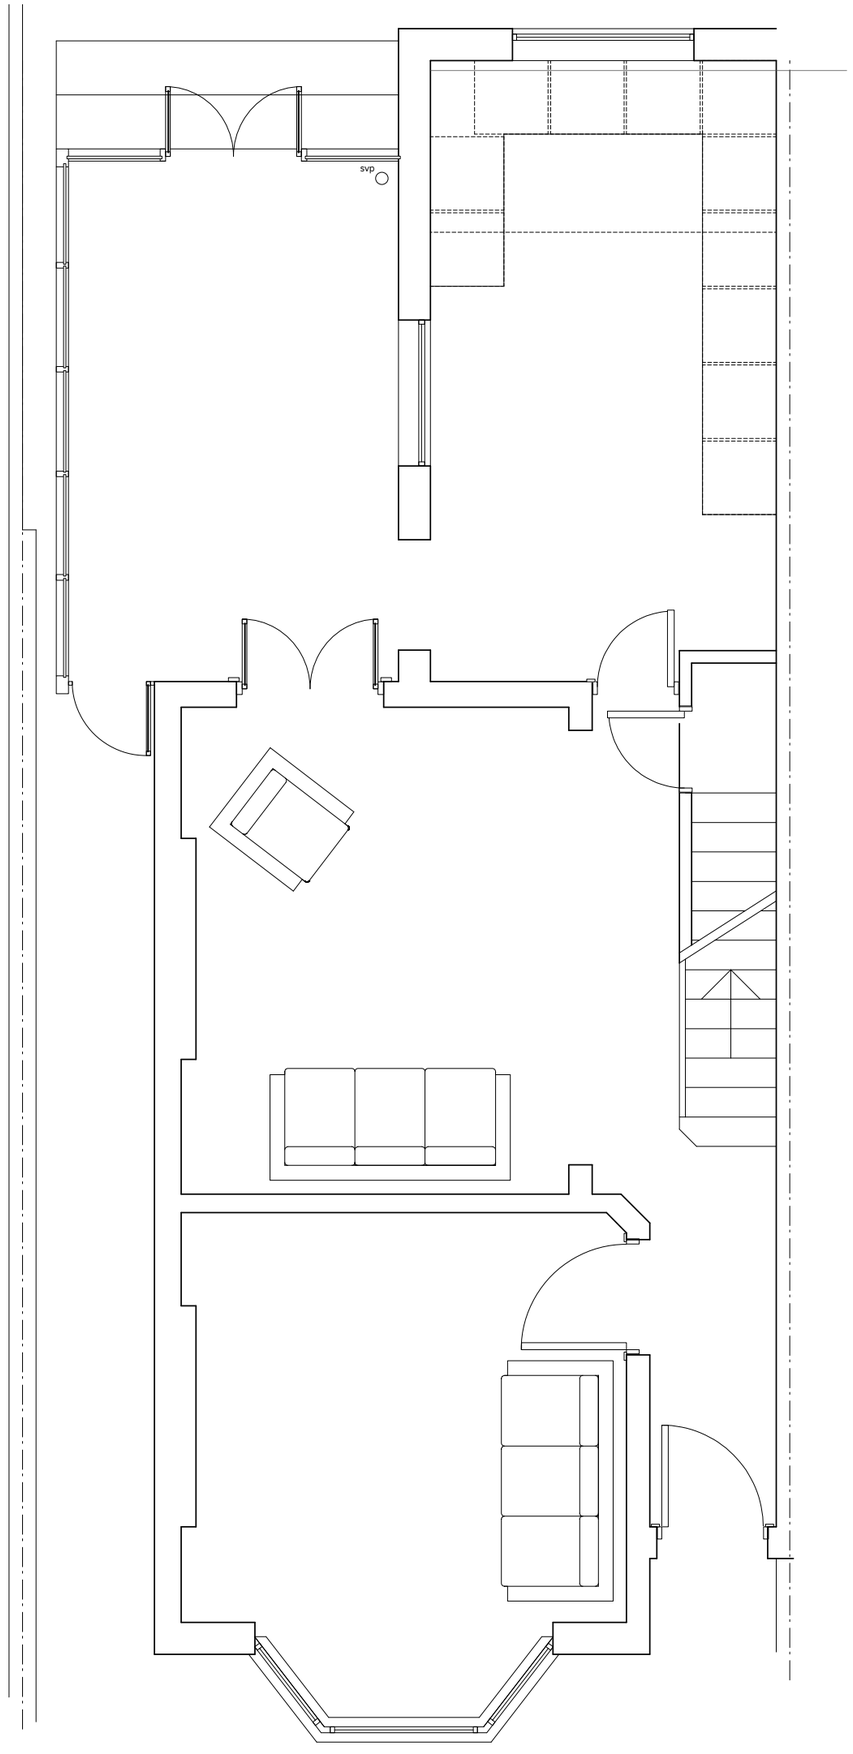


This drawing is for design intent only.
Any discrepancies are to be reported prior to manufacture or fabrication.
Drawings are to be read in conjunction with all relevant specifications and consultant information.

rev

72 Northern Grove

Existing Ground Floor Plan

dwg 0919-001

scale 1:50@a3 rev -

issued for: information

matthew mcnulty architects
11 whalley avenue
chorlton
manchester m21 8tu
t:07968 983 024