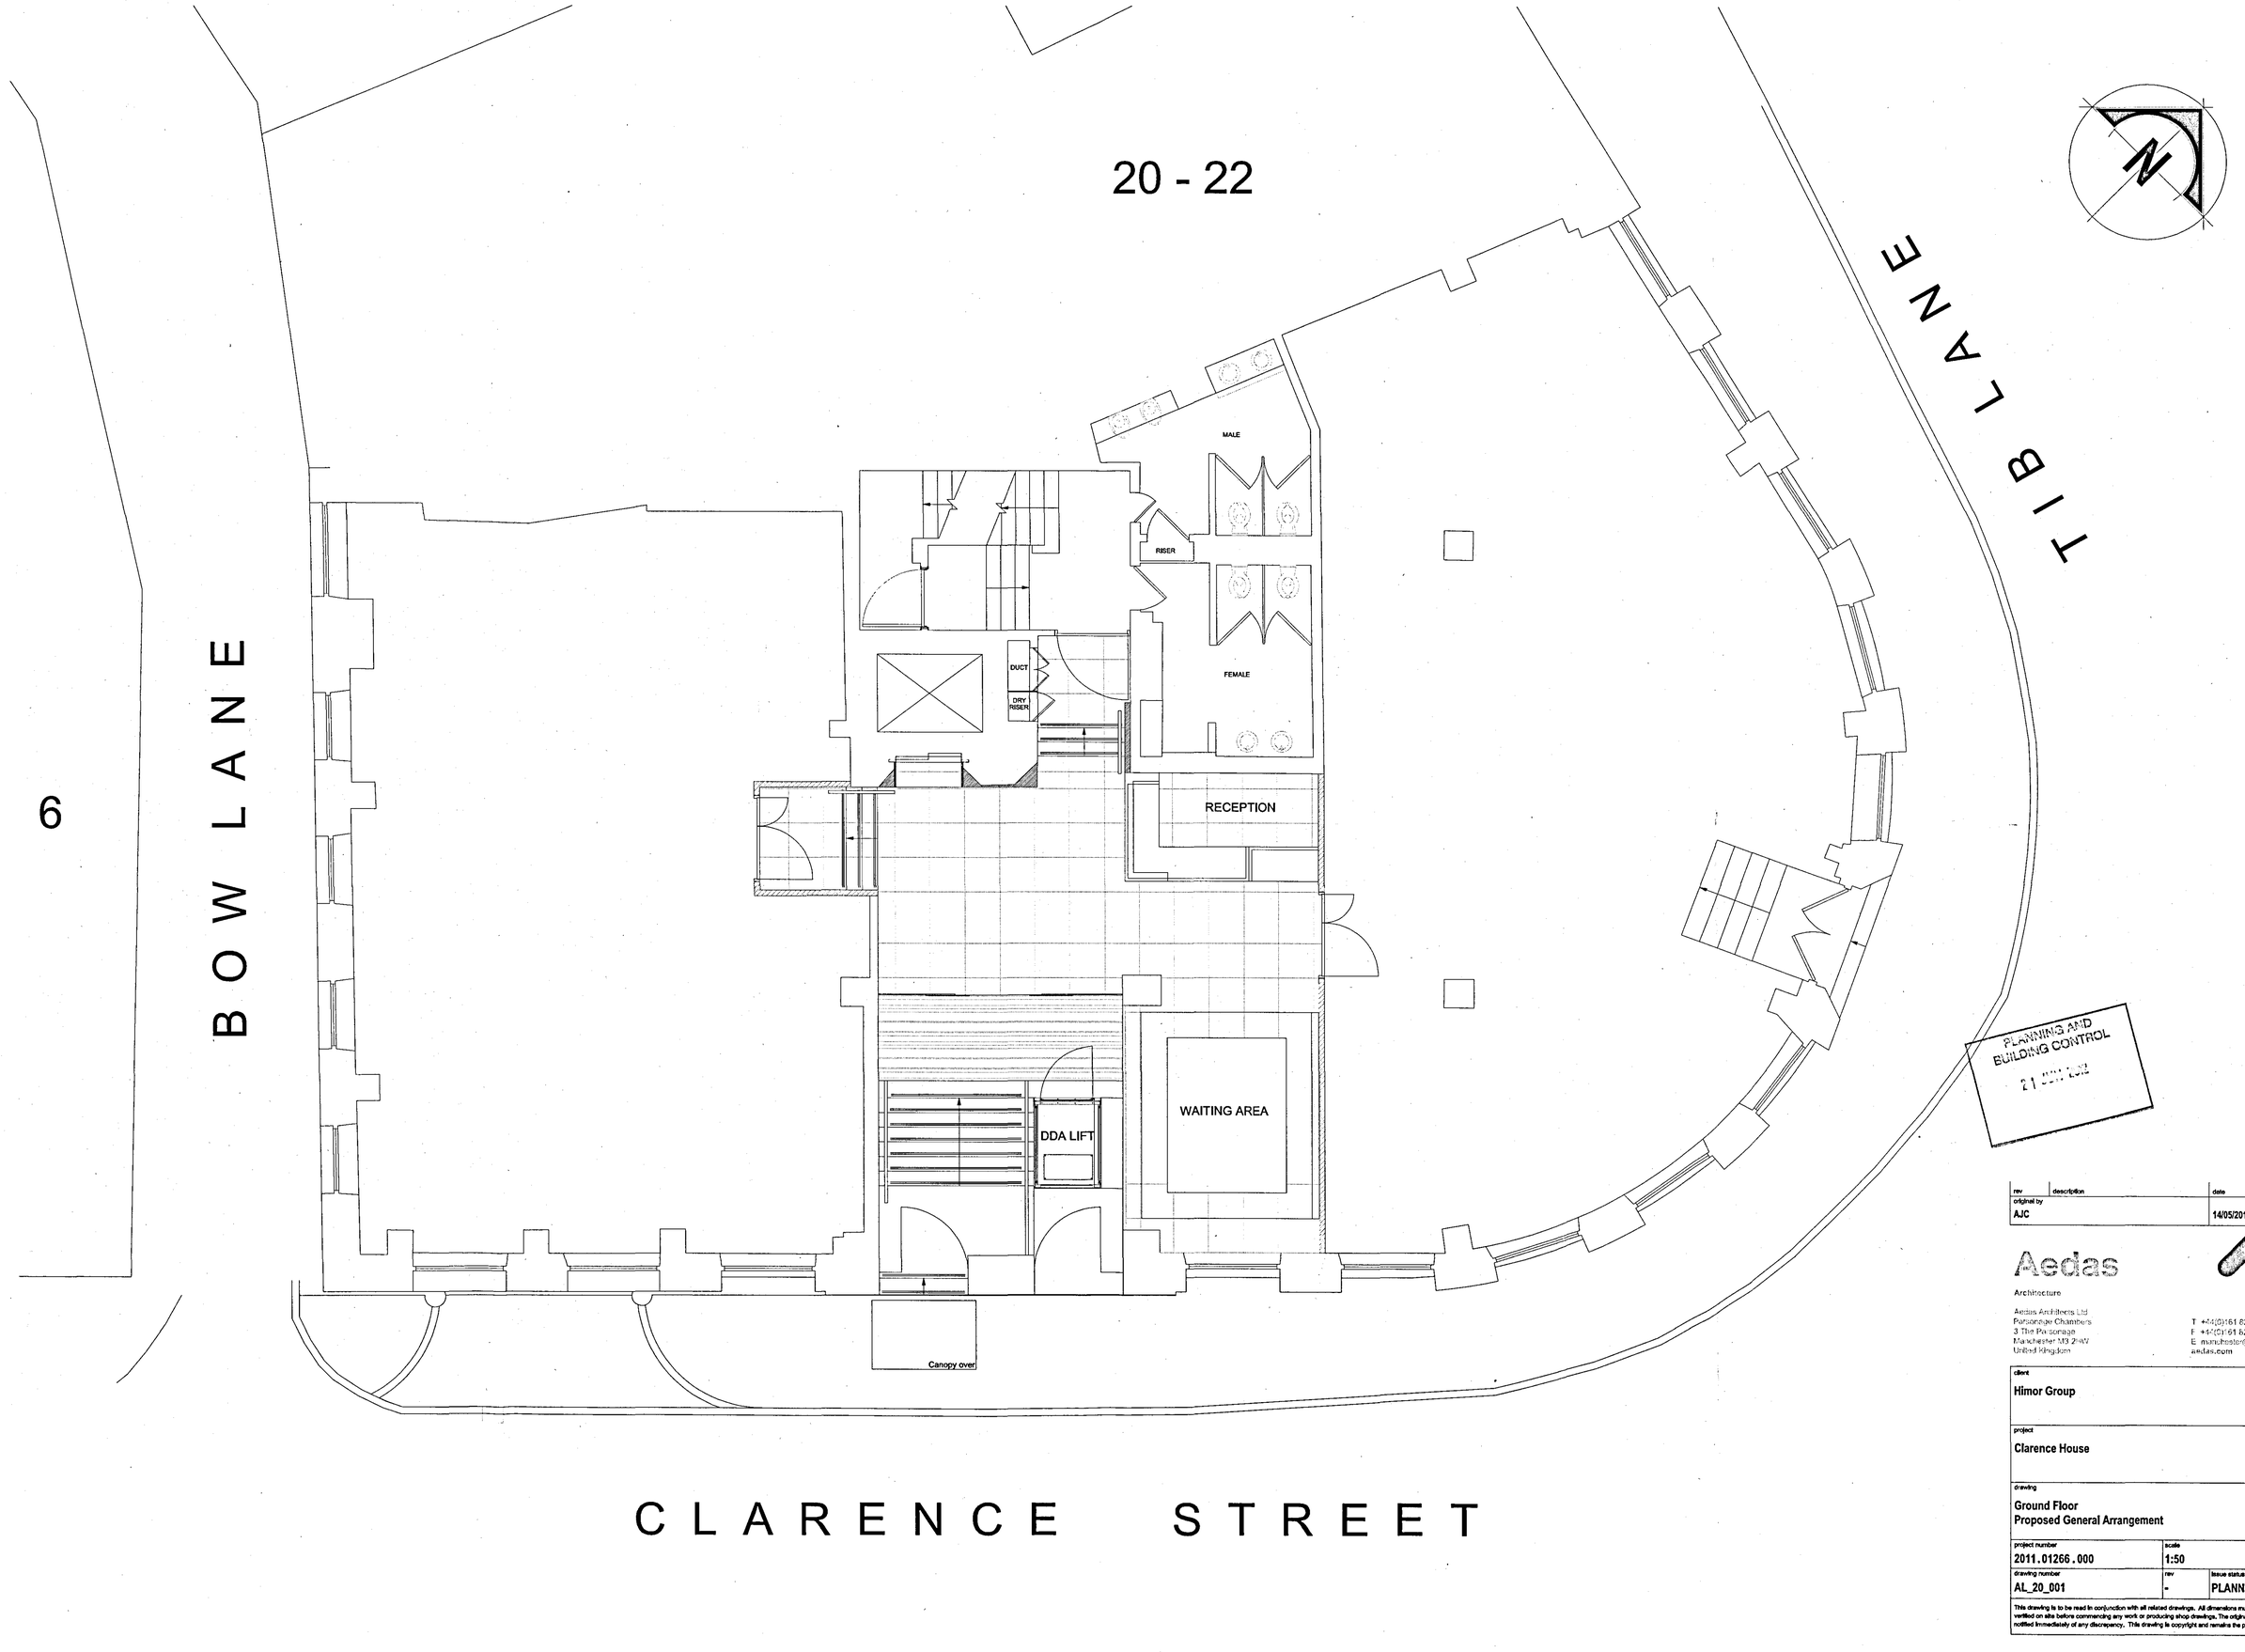

rev	description	date	dr by	ap by
original by AJC		14/05/2012		DM

Aedas
Architecture

Aedas Architects Ltd
Personage Chambers
3 The Personage
Manchester M3 2HW
United Kingdom

T +44(0)161 8287900
F +44(0)161 8287930
E manchester@aedas.com
aedas.com

client
Himor Group

project
Clarence House

drawing
Ground Floor
Proposed General Arrangement

project number	scale	
2011.01266.000	1:50	@A1
drawing number: AL_20_001	rev: -	issue status: PLANNING

This drawing is to be read in conjunction with all related drawings. All dimensions must be checked and verified on site before commencing any work or producing shop drawings. The originator should be notified immediately of any discrepancy. This drawing is copyright and remains the property of Aedas.