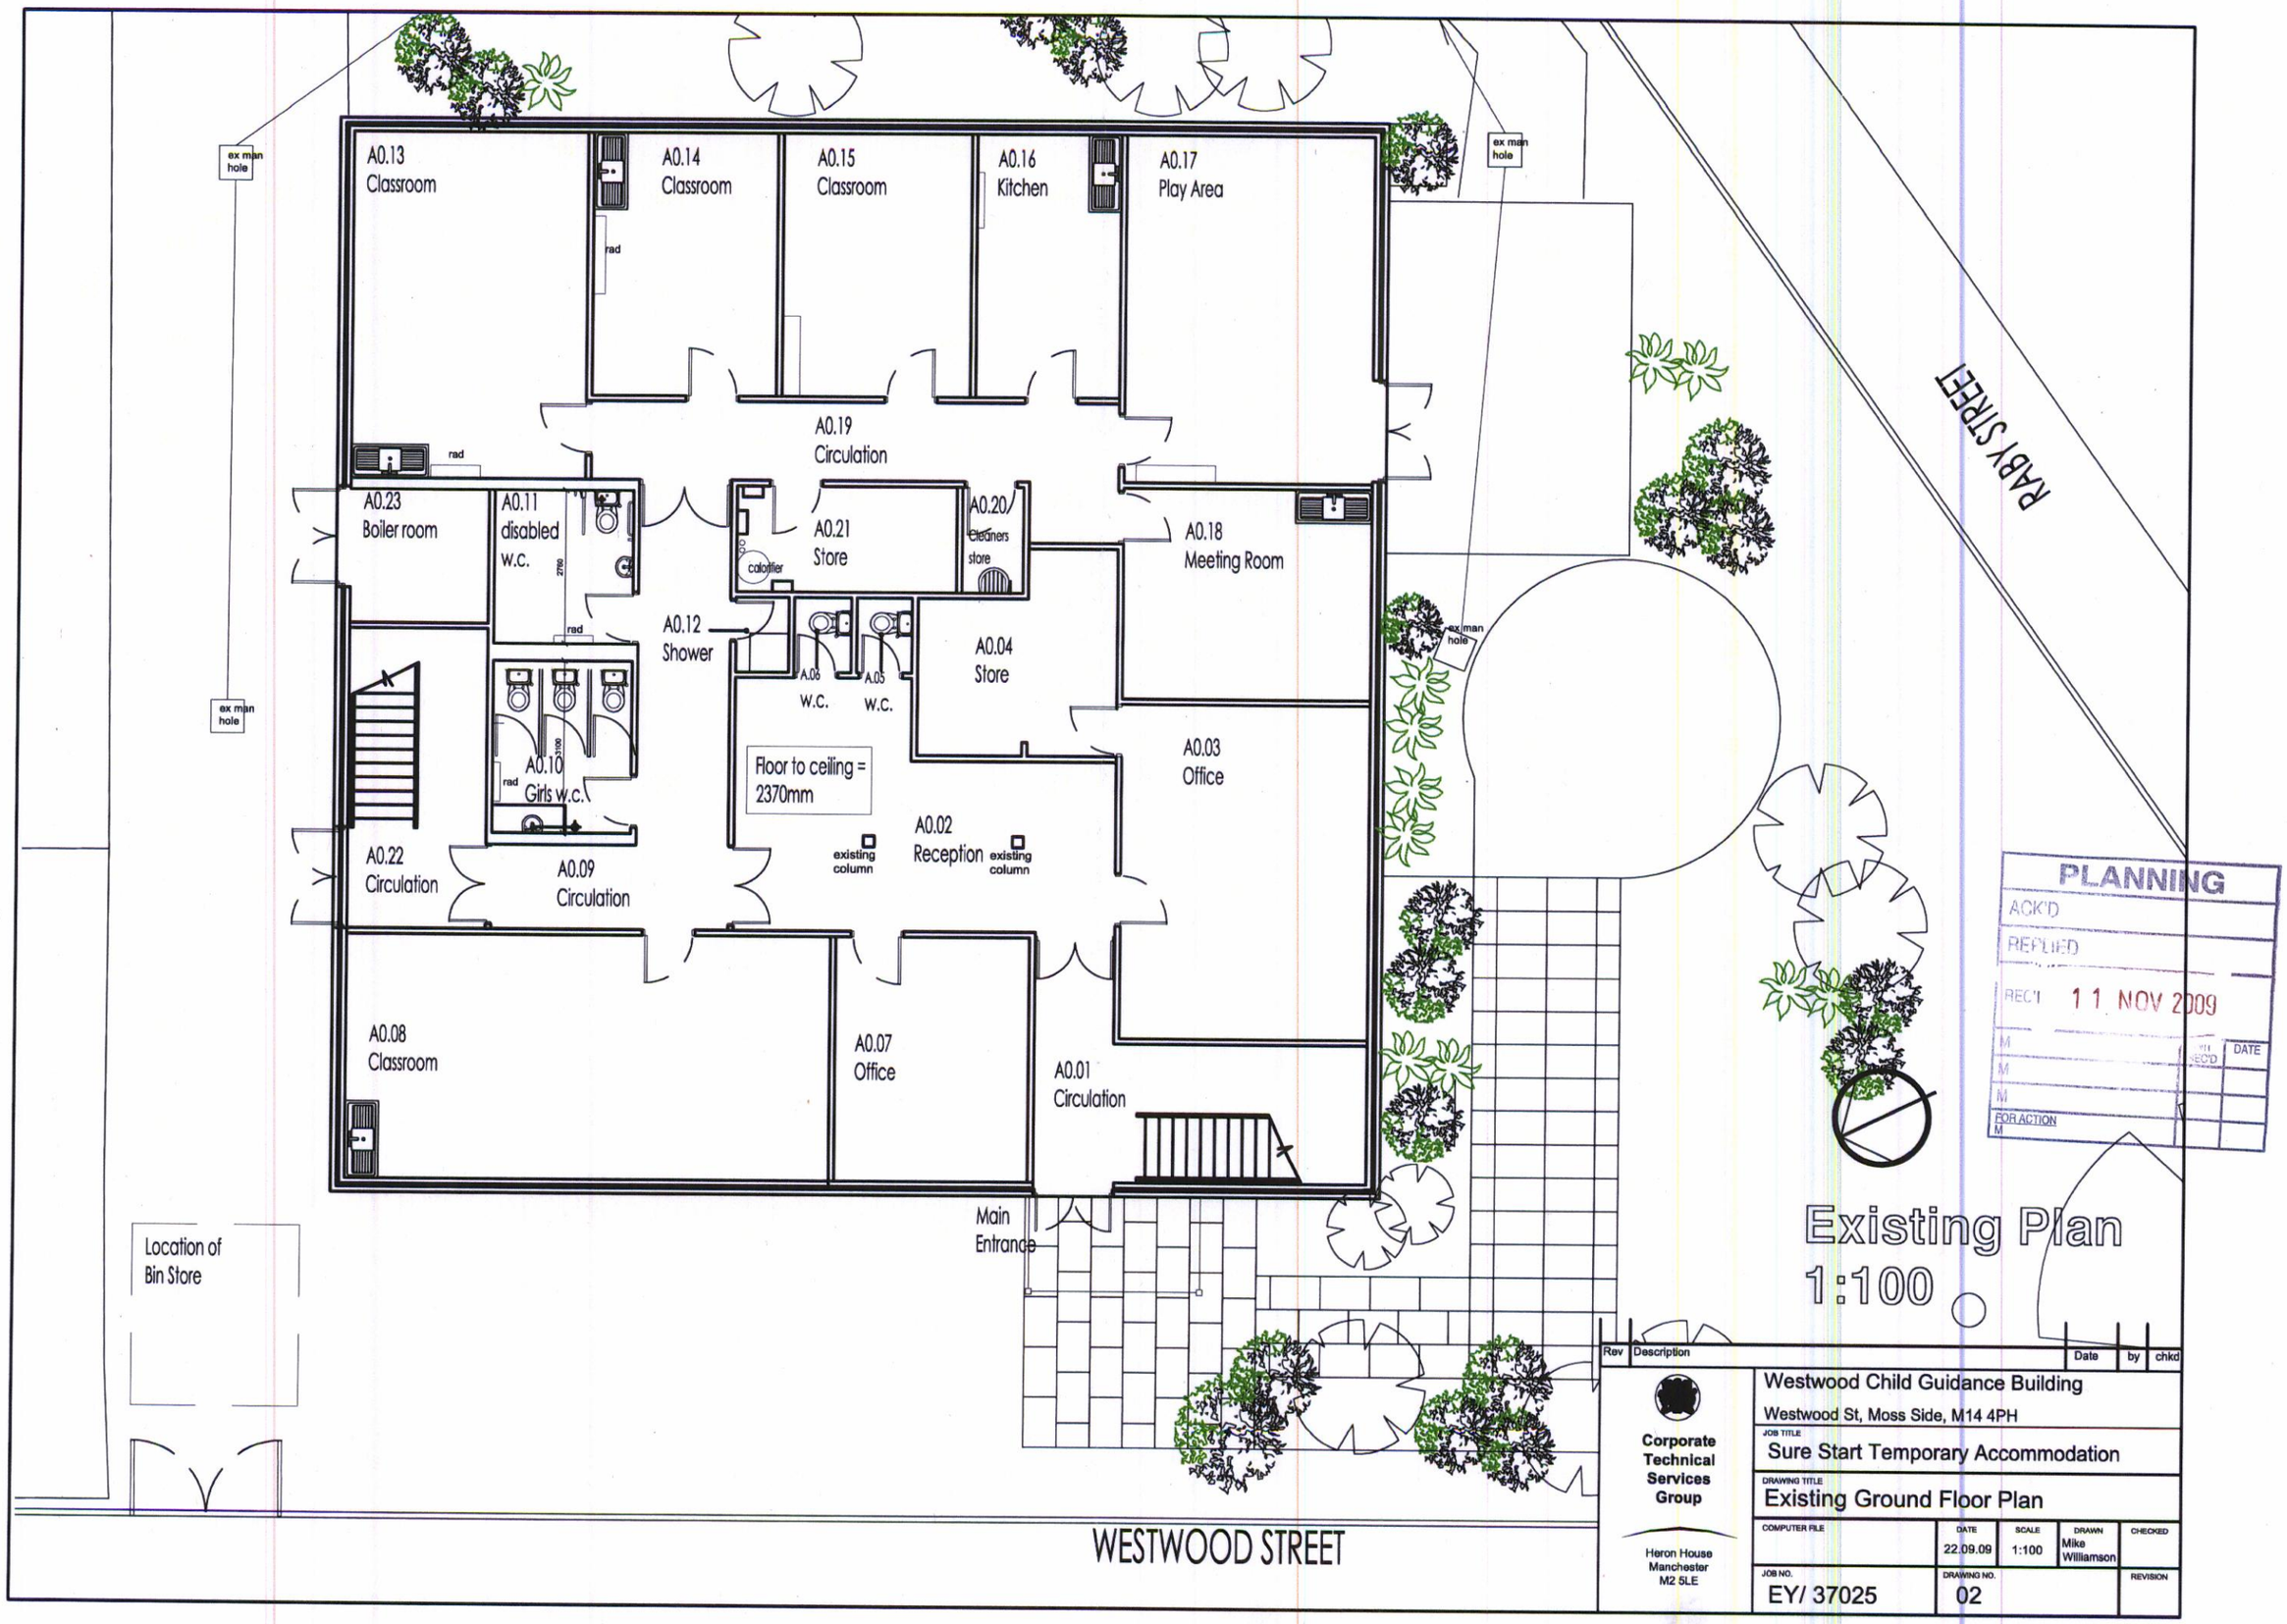
A0.13
Classroom
A0.14
Classroom
A0.15
Classroom
A0.16
Kitchen
A0.17
Play Area
A0.19
Circulation
A0.23
Boiler room
A0.11
disabled
w.c.
A0.21
Store
A0.20
Cleaners
store
A0.18
Meeting Room
A0.12
Shower
A0.06
w.c.
A0.05
w.c.
A0.04
Store
A0.03
Office
A0.10
Girls w.c.
Floor to ceiling =
2370mm
A0.22
Circulation
A0.09
Circulation
A0.02
Reception
existing
column
existing
column
A0.08
Classroom
A0.07
Office
A0.01
Circulation
Main
Entrance
Location of
Bin Store
WESTWOOD STREET
RABY STREET
ex man
hole
rad
calorifier
PLANNING
ACK'D
REPLIED
REC'D 11 NOV 2009
DATE
FOR ACTION
Existing Plan
1:100
Rev
Description
Date
by
chkd
Corporate
Technical
Services
Group
Heron House
Manchester
M2 5LE
Westwood Child Guidance Building
Westwood St, Moss Side, M14 4PH
JOB TITLE
Sure Start Temporary Accommodation
DRAWING TITLE
Existing Ground Floor Plan
COMPUTER FILE
DATE
22.09.09
SCALE
1:100
DRAWN
Mike
Williamson
CHECKED
JOB NO.
EY/ 37025
DRAWING NO.
02
REVISION