

Elevations
Scale 1:75

Ramp & Steps Are Indicative Only Until A Full Site Survey Can Be Carried Out (Based On Level 600mm High)

External Fire Rating Is Indicative Only Until A Full Site Survey Is Carried Out And Position Of Building Is Confirmed

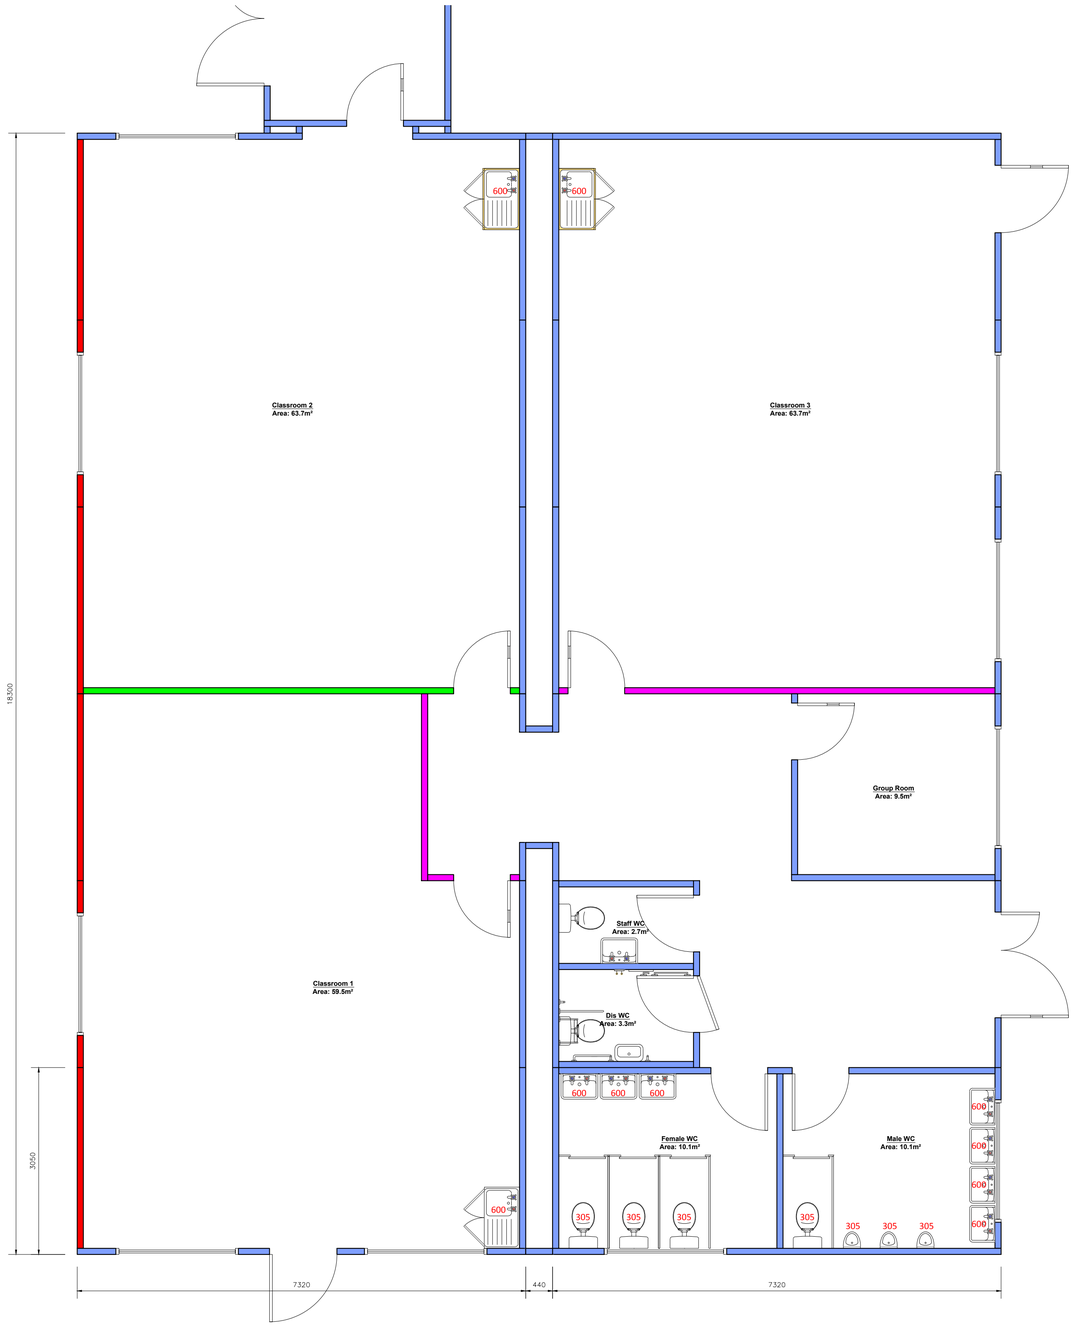

A 1200mm clear working space has to be provided on all Permaspace Single Module Installations
A 2500mm clear working space has to be provided on all 2 or more module Permaspace Installations. Ground condition to be level, consolidated ground. Unless previously agreed.

Do Not Scale From Drawing
If Unsure Please Contact The Sibcas Drawing Office
Sibcas Take No Responsibility For Errors Caused By Scaling From The Drawing

Rev	By	Date	Description	Chk	App
S-2	CD	23.04.12	Link Moved	AL	
S-1	PK	06.03.12	Elevations Added		
S-0	CD	22.02.12	Initial Drawing	PK	

Stage
SALES

SIBCAS
flexible modular accommodation

Head Office
Easton Road,
Bathgate,
West Lothian,
EH48 2SF
Tel 01506 633122
Fax 01506 634320
www.sibcas.co.uk

Client
Mill Asset Management

Project
Termple Primary

Drawing Title
Reception Block
Plan Layout

Scale
1:50 @ A1

Drawing No.
072 12 1

Revision
S-2

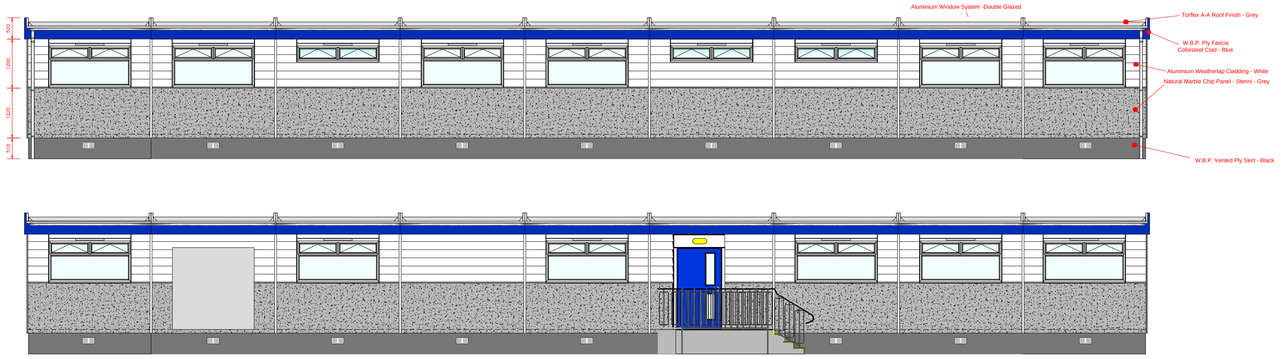

Elevations
Scale 1:75

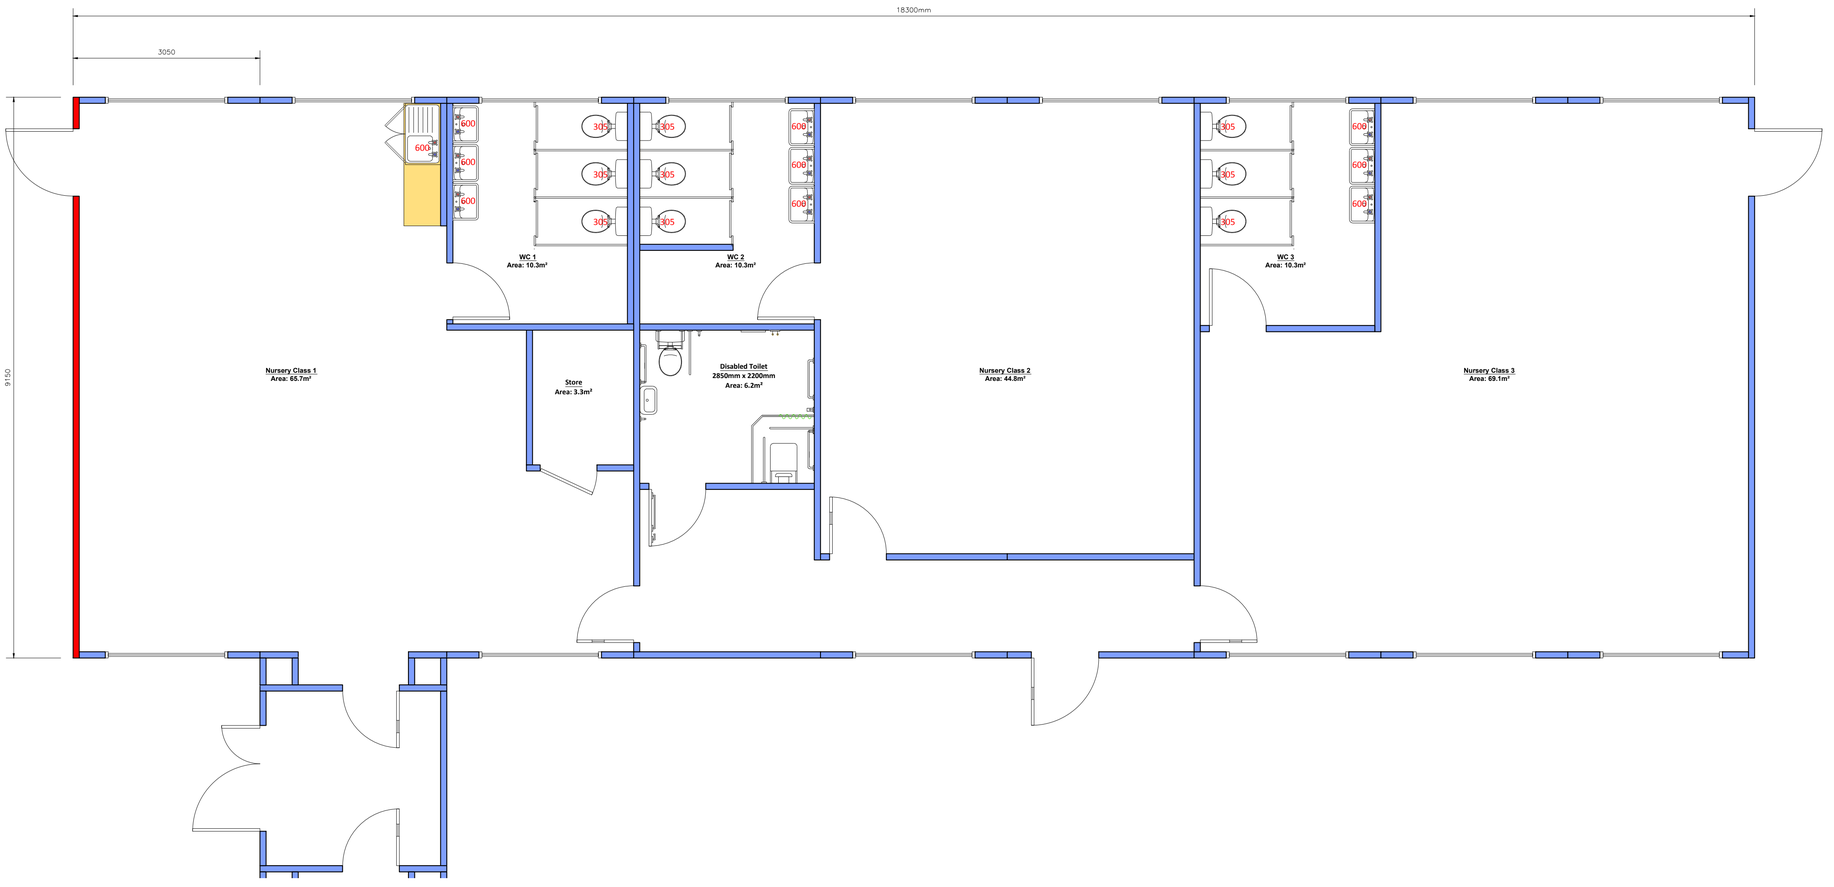

External Fire Rating Is Indicative Only Until A Full Site Survey Is Carried Out And Position Of Building Is Confirmed

A 1200mm clear working space has to be provided on all Permaspace Single Module Installations
A 2500mm clear working space has to be provided on all 2 or more module Permaspace Installations. Ground condition to be level, consolidated ground. Unless previously agreed.

Do Not Scale From Drawing
If Unsure Please Contact The Sibcas Drawing Office
Sibcas Take No Responsibility For Errors Caused By Scaling From The Drawing

Rev	By	Date	Description	Chk	App
S-2	CD	23.04.12	Link Moved	AL	
S-1	PK	06.03.12	Elevations Added		
S-0	CD	22.02.12	Initial Drawing	PK	

Stage
SALES

SIBCAS
flexible modular accommodation
Head Office
Easton Road,
Bathgate,
West Lothian,
EH48 2SF
Tel 01506 633122
Fax 01506 634320
www.sibcas.co.uk

Client
Mill Asset Management

Project
Termple Primary

Drawing Title
Nursery Block
Plan Layout

Scale
1:50 @ A1

Drawing No.
072 12 2

Revision
S-2

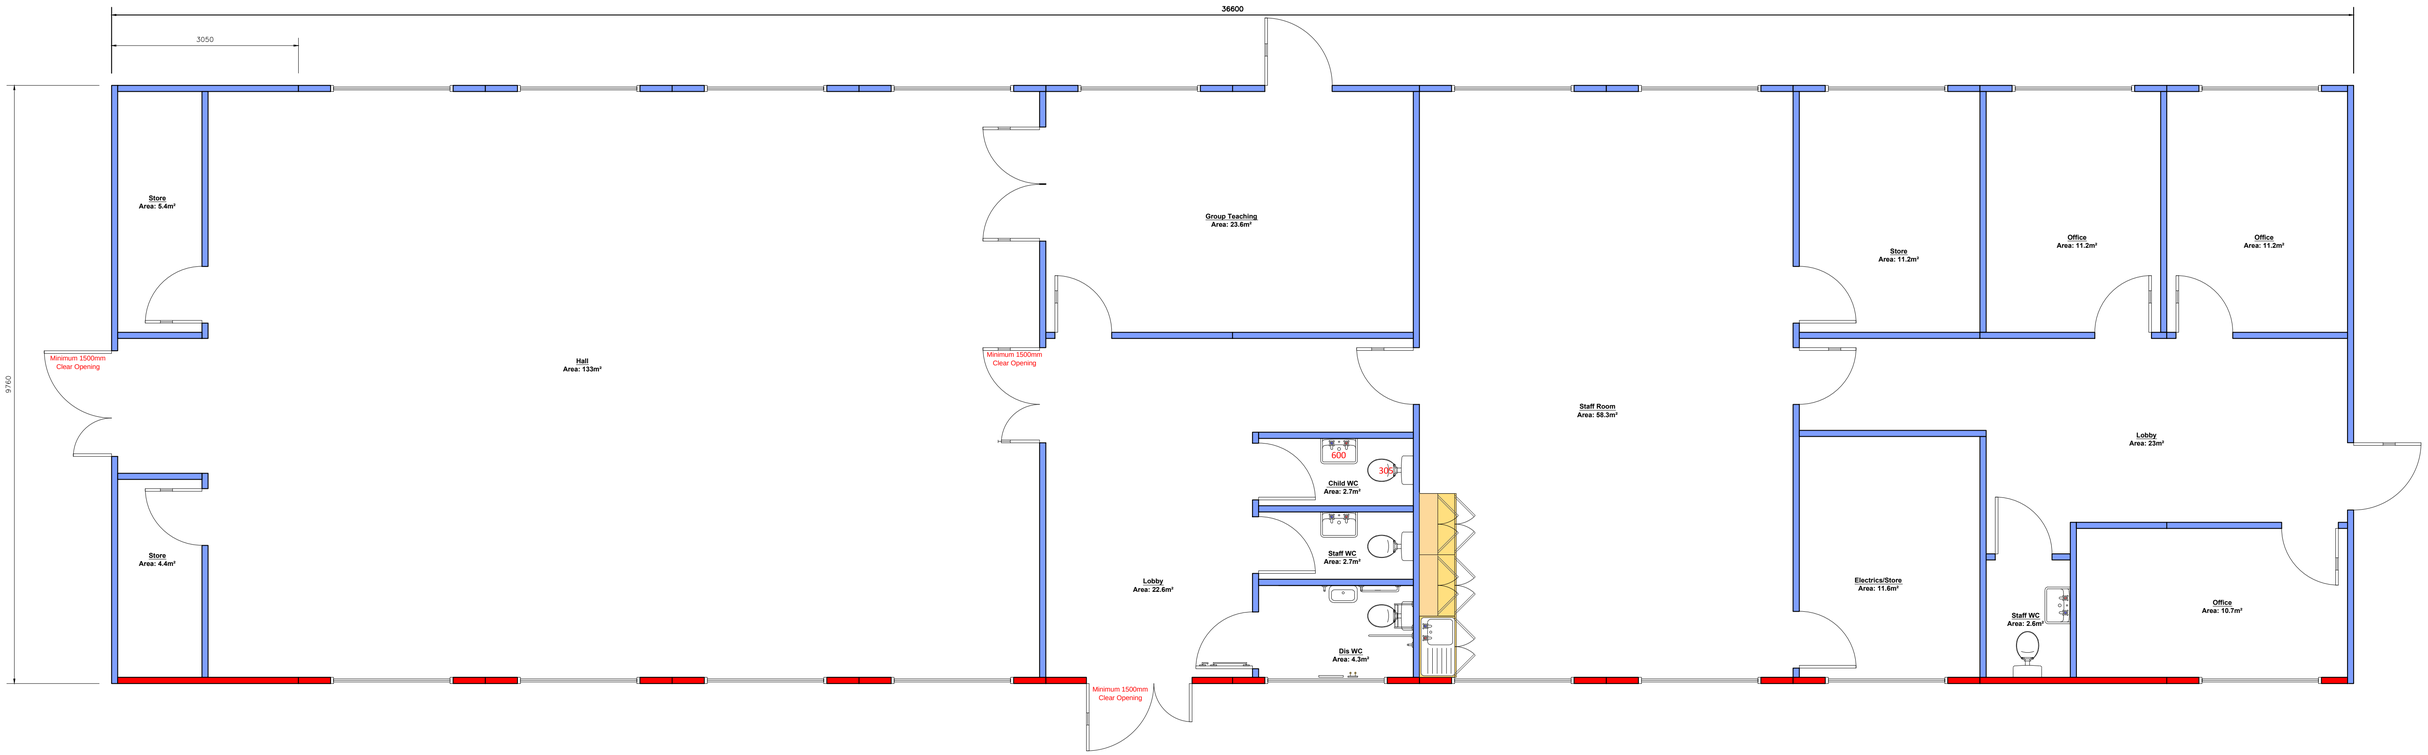

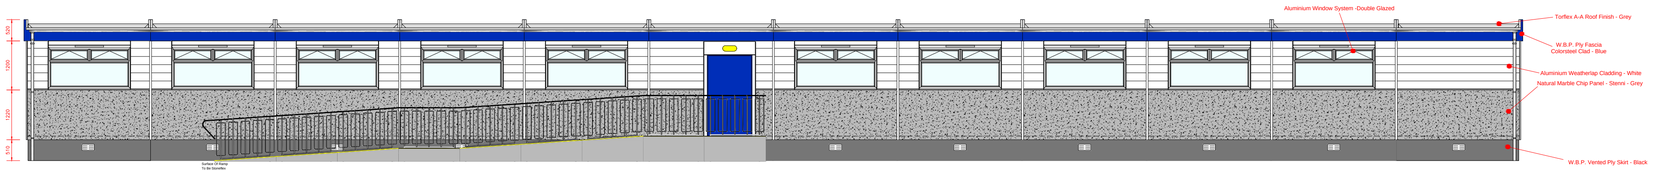

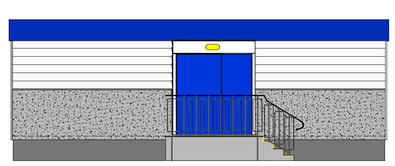





Elevations
Scale 1:75

External Fire Rating Is Indicative
Only Until A Full Site Survey Is
Carried Out And Position Of
Building Is Confirmed

A 1200mm clear working space has to be provided on all Permaspace Single Module Installations
A 2500mm clear working space has to be provided on all 2 or more module Permaspace Installations. Ground condition to be level, consolidated ground. Unless previously agreed.

Do Not Scale From Drawing
If Unsure Please Contact The Sibcas Drawing Office
Sibcas Take No Responsibility For Errors Caused By Scaling From The Drawing

Rev	By	Date	Description	Chk	App
S-2	CD	23.04.12	Door Added	AL	
S-1	PK	06.03.12	Elevations Added		
S-0	CD	22.02.12	Initial Drawing	PK	

Stage
SALES

SIBCAS
flexible modular accommodation
Head Office
Easton Road,
Bathgate,
West Lothian,
EH48 2SF
Tel 01506 633122
Fax 01506 634320
www.sibcas.co.uk

Client
Mill Asset Management

Project
Termple Primary

Drawing Title
Admin / Hall Block
Plan Layout

Scale
1:50 @ A1

Drawing No.
072 12 3

Revision
S-2

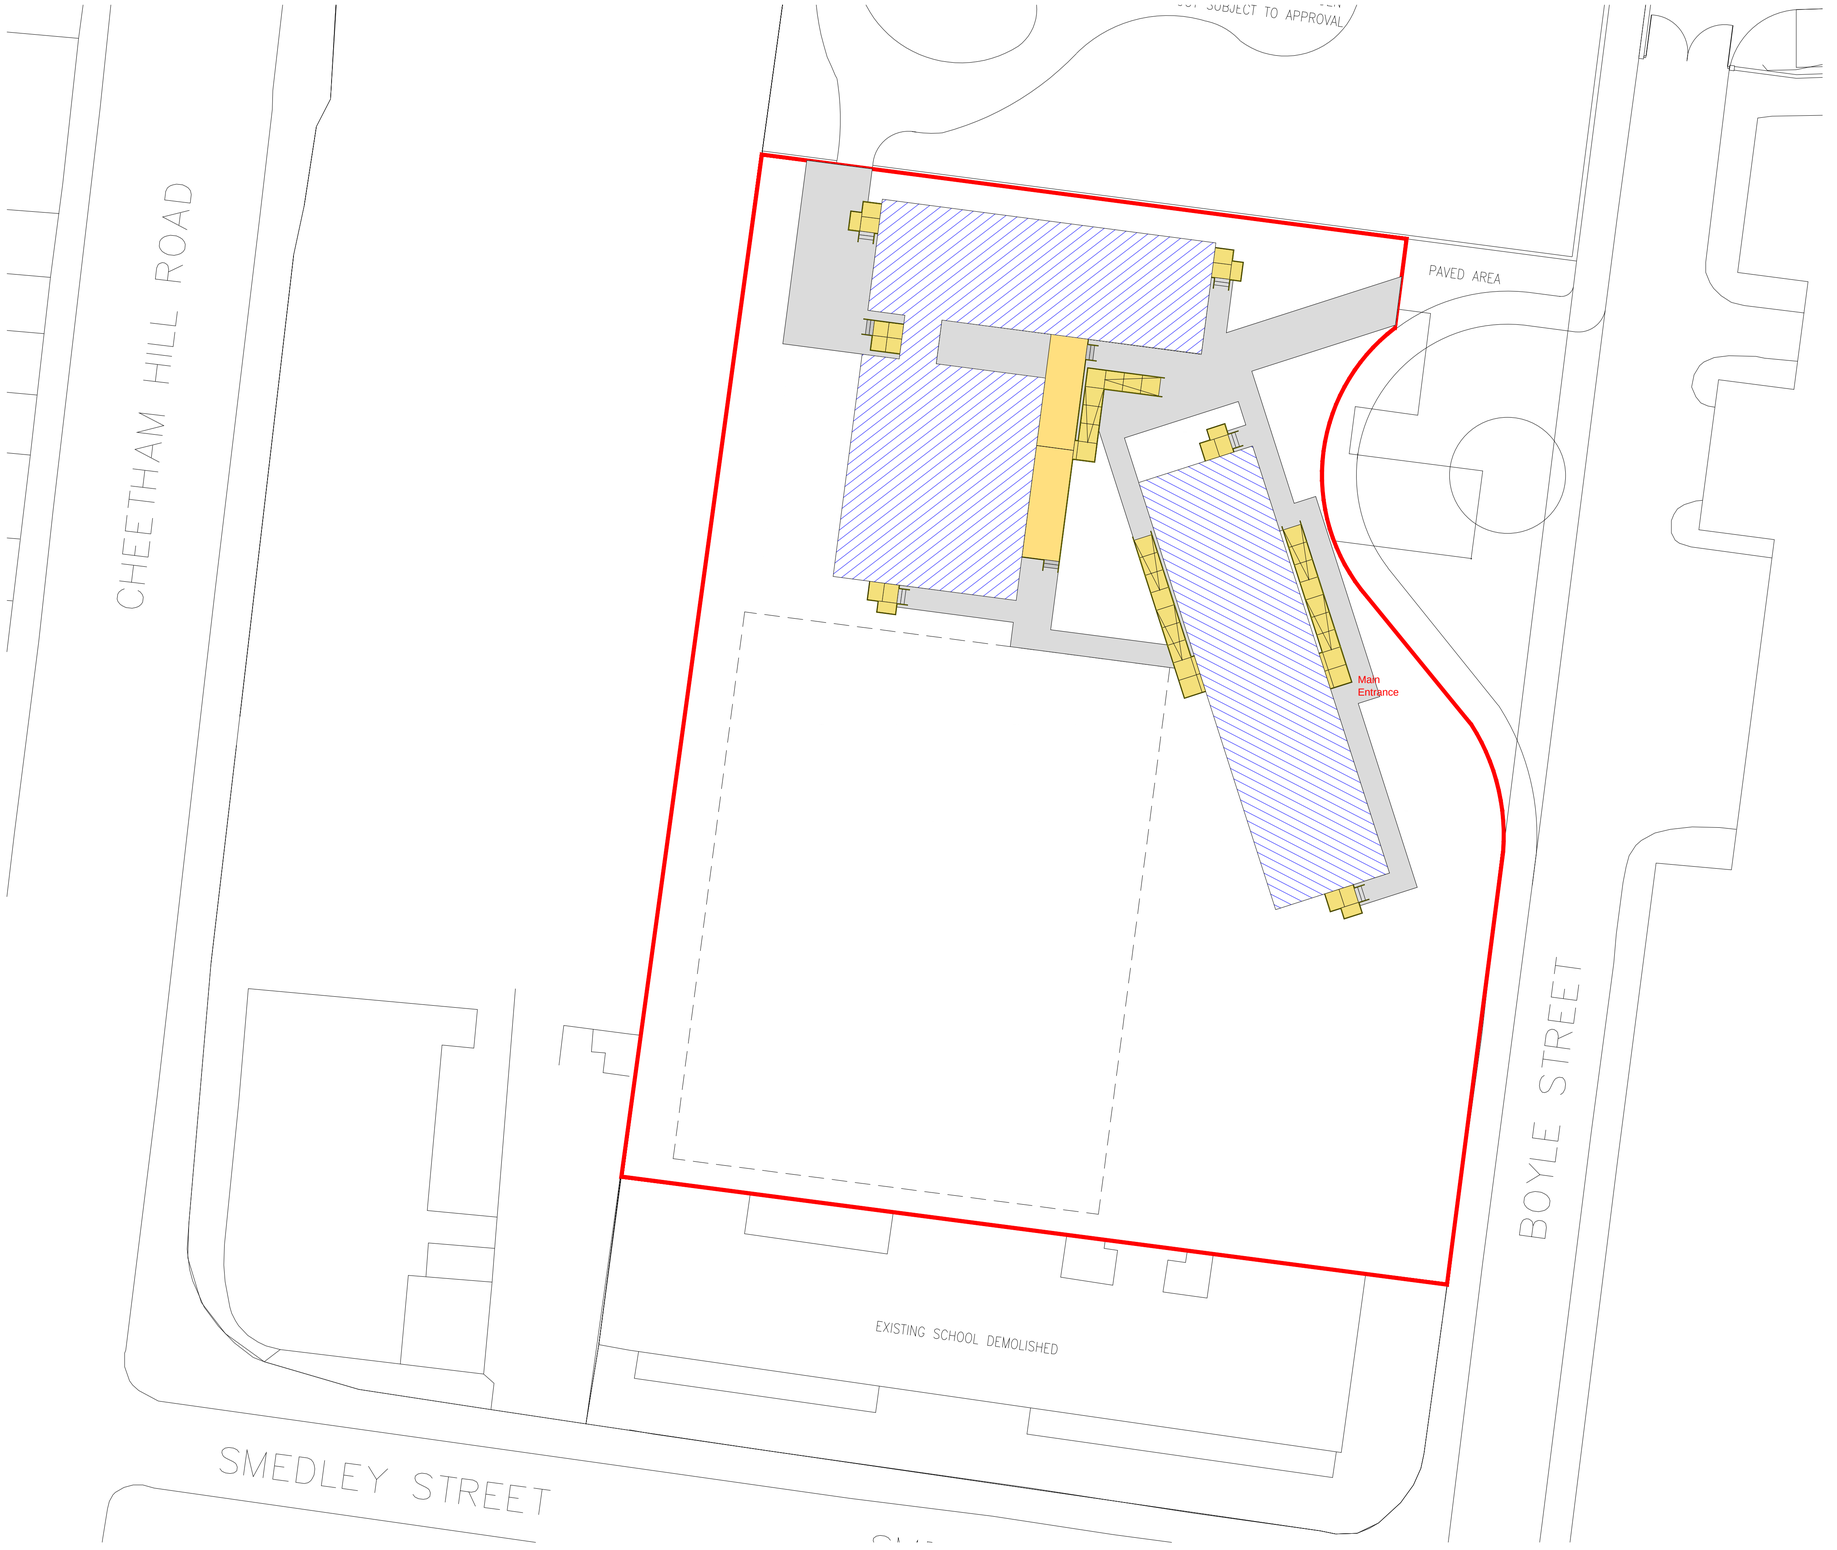

External Fire Rating Is Indicative Only Until A Full Site Survey Is Carried Out And Position Of Building Is Confirmed

Ramp & Steps Are Indicative Only Until A Full Site Survey Can Be Carried Out (Based On Level 600mm High)

A 1200mm clear working space has to be provided on all Permaspace Single Module Installations
A 2500mm clear working space has to be provided on all 2 or more module Permaspace Installations. Ground condition to be level, consolidated ground. Unless previously agreed.

Do Not Scale From Drawing
If Unsure Please Contact The Sibcas Drawing Office
Sibcas Take No Responsibility For Errors Caused By Scaling From The Drawing

Rev.	By	Date	Description	Chk	App
S-1	CD	23.04.12	Link Moved	AL	
S-0	CD	22.02.12	Initial Drawing	PK	

Stage
SALES

SIBCAS
flexible modular accommodation

Head Office
Easton Road,
Bathgate,
West Lothian,
EH48 2SF
Tel 01506 633122
Fax 01506 634320
www.sibcas.co.uk

Client
Mill Asset Management

Project
Termple Primary

Drawing Title
Site Plan

Scale
1:250 @ A1

Drawing No.
072 12 4

Revision
S-1