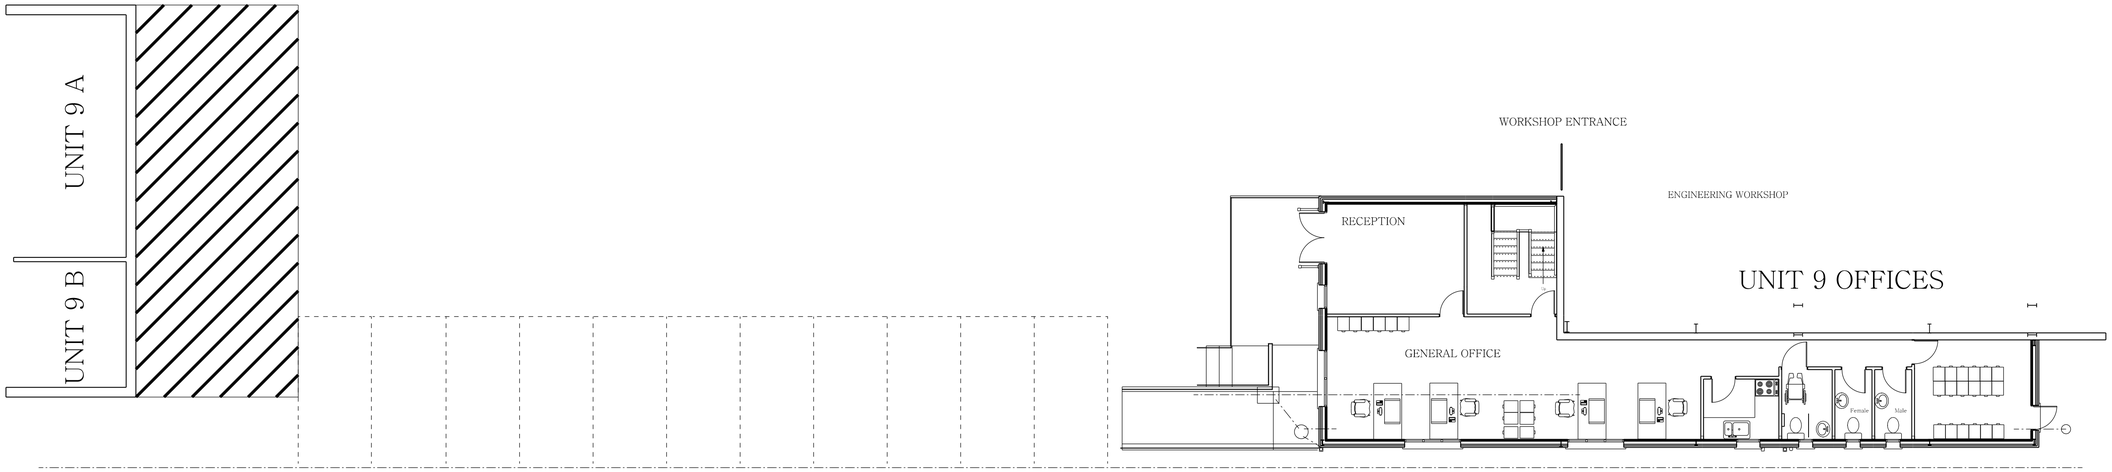

EXISTING GROUND FLOOR PLAN

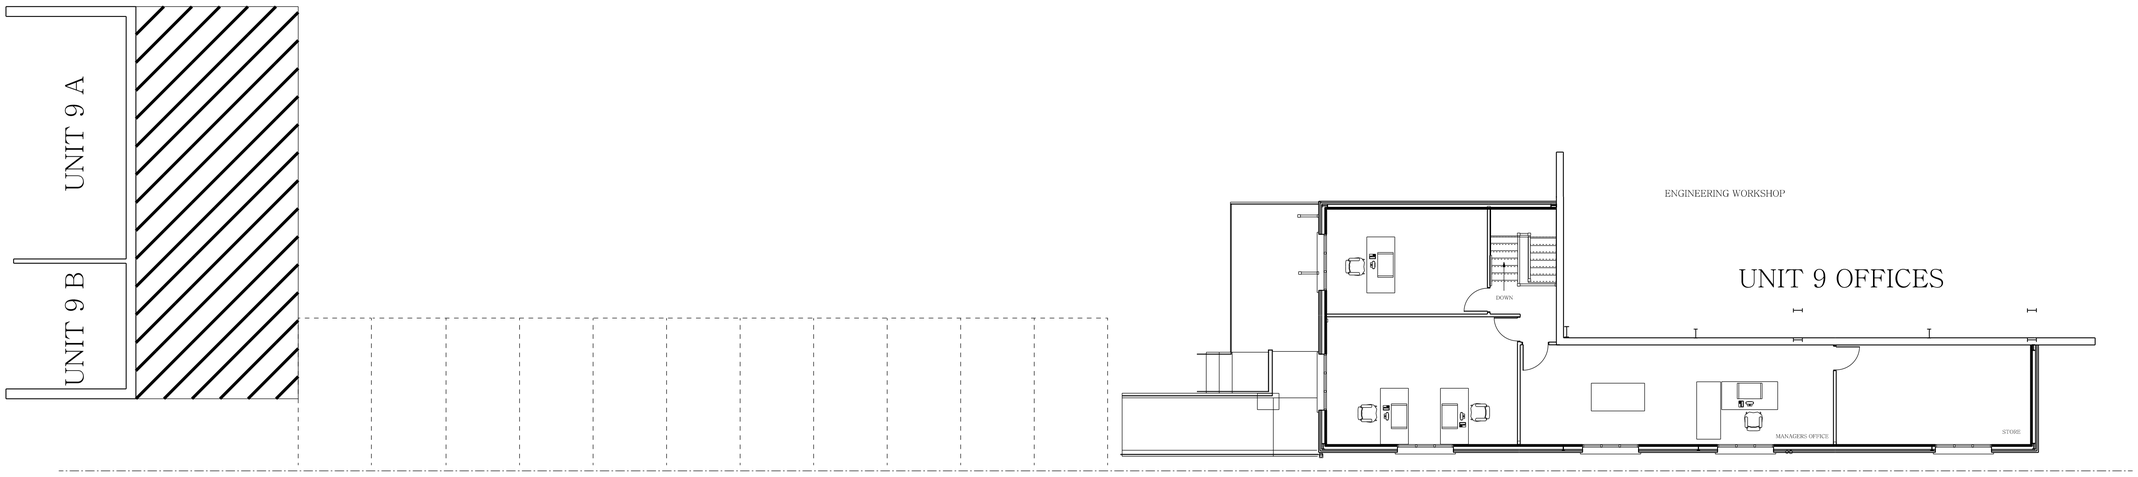

EXISTING FIRST FLOOR PLAN

EXISTING FLOOR PLANS

FRONT TWO STOREY EXTENSION

TO EXISTING UNIT 9 OFFICES

for

EAVES MACHINING LTD.

at

VAUGHAN INDUSTRIAL ESTATE. WEST GORTON

Scale 1:100 @ A1

Date JULY 2012

Drawing Number 4092/1

BRADLEY BUILDING DESIGN LTD.
34, OAK DRIVE,
BRAMHALL,
STOCKPORT,
CHESHIRE.
SK7 2AD.