
© 2007-2014 by Edge Architects Ltd. All rights reserved.
This drawing must not be scaled. Discrepancies to be reported to the Architect immediately.
All dimensions to be checked from site. All information to be subject to full site surveys.
This drawing or any portion of it may not be reproduced in any way without Architect's consent

REV.	DETAILS	BY	DATE
P1.1	DRAWING UPDATED FOLLOWING COMMENTS.	AJS	22.04.16
P1.2	DRAWING UPDATED FOLLOWING CONSERVATION OFFICER COMMENTS.	AJS	16.05.16

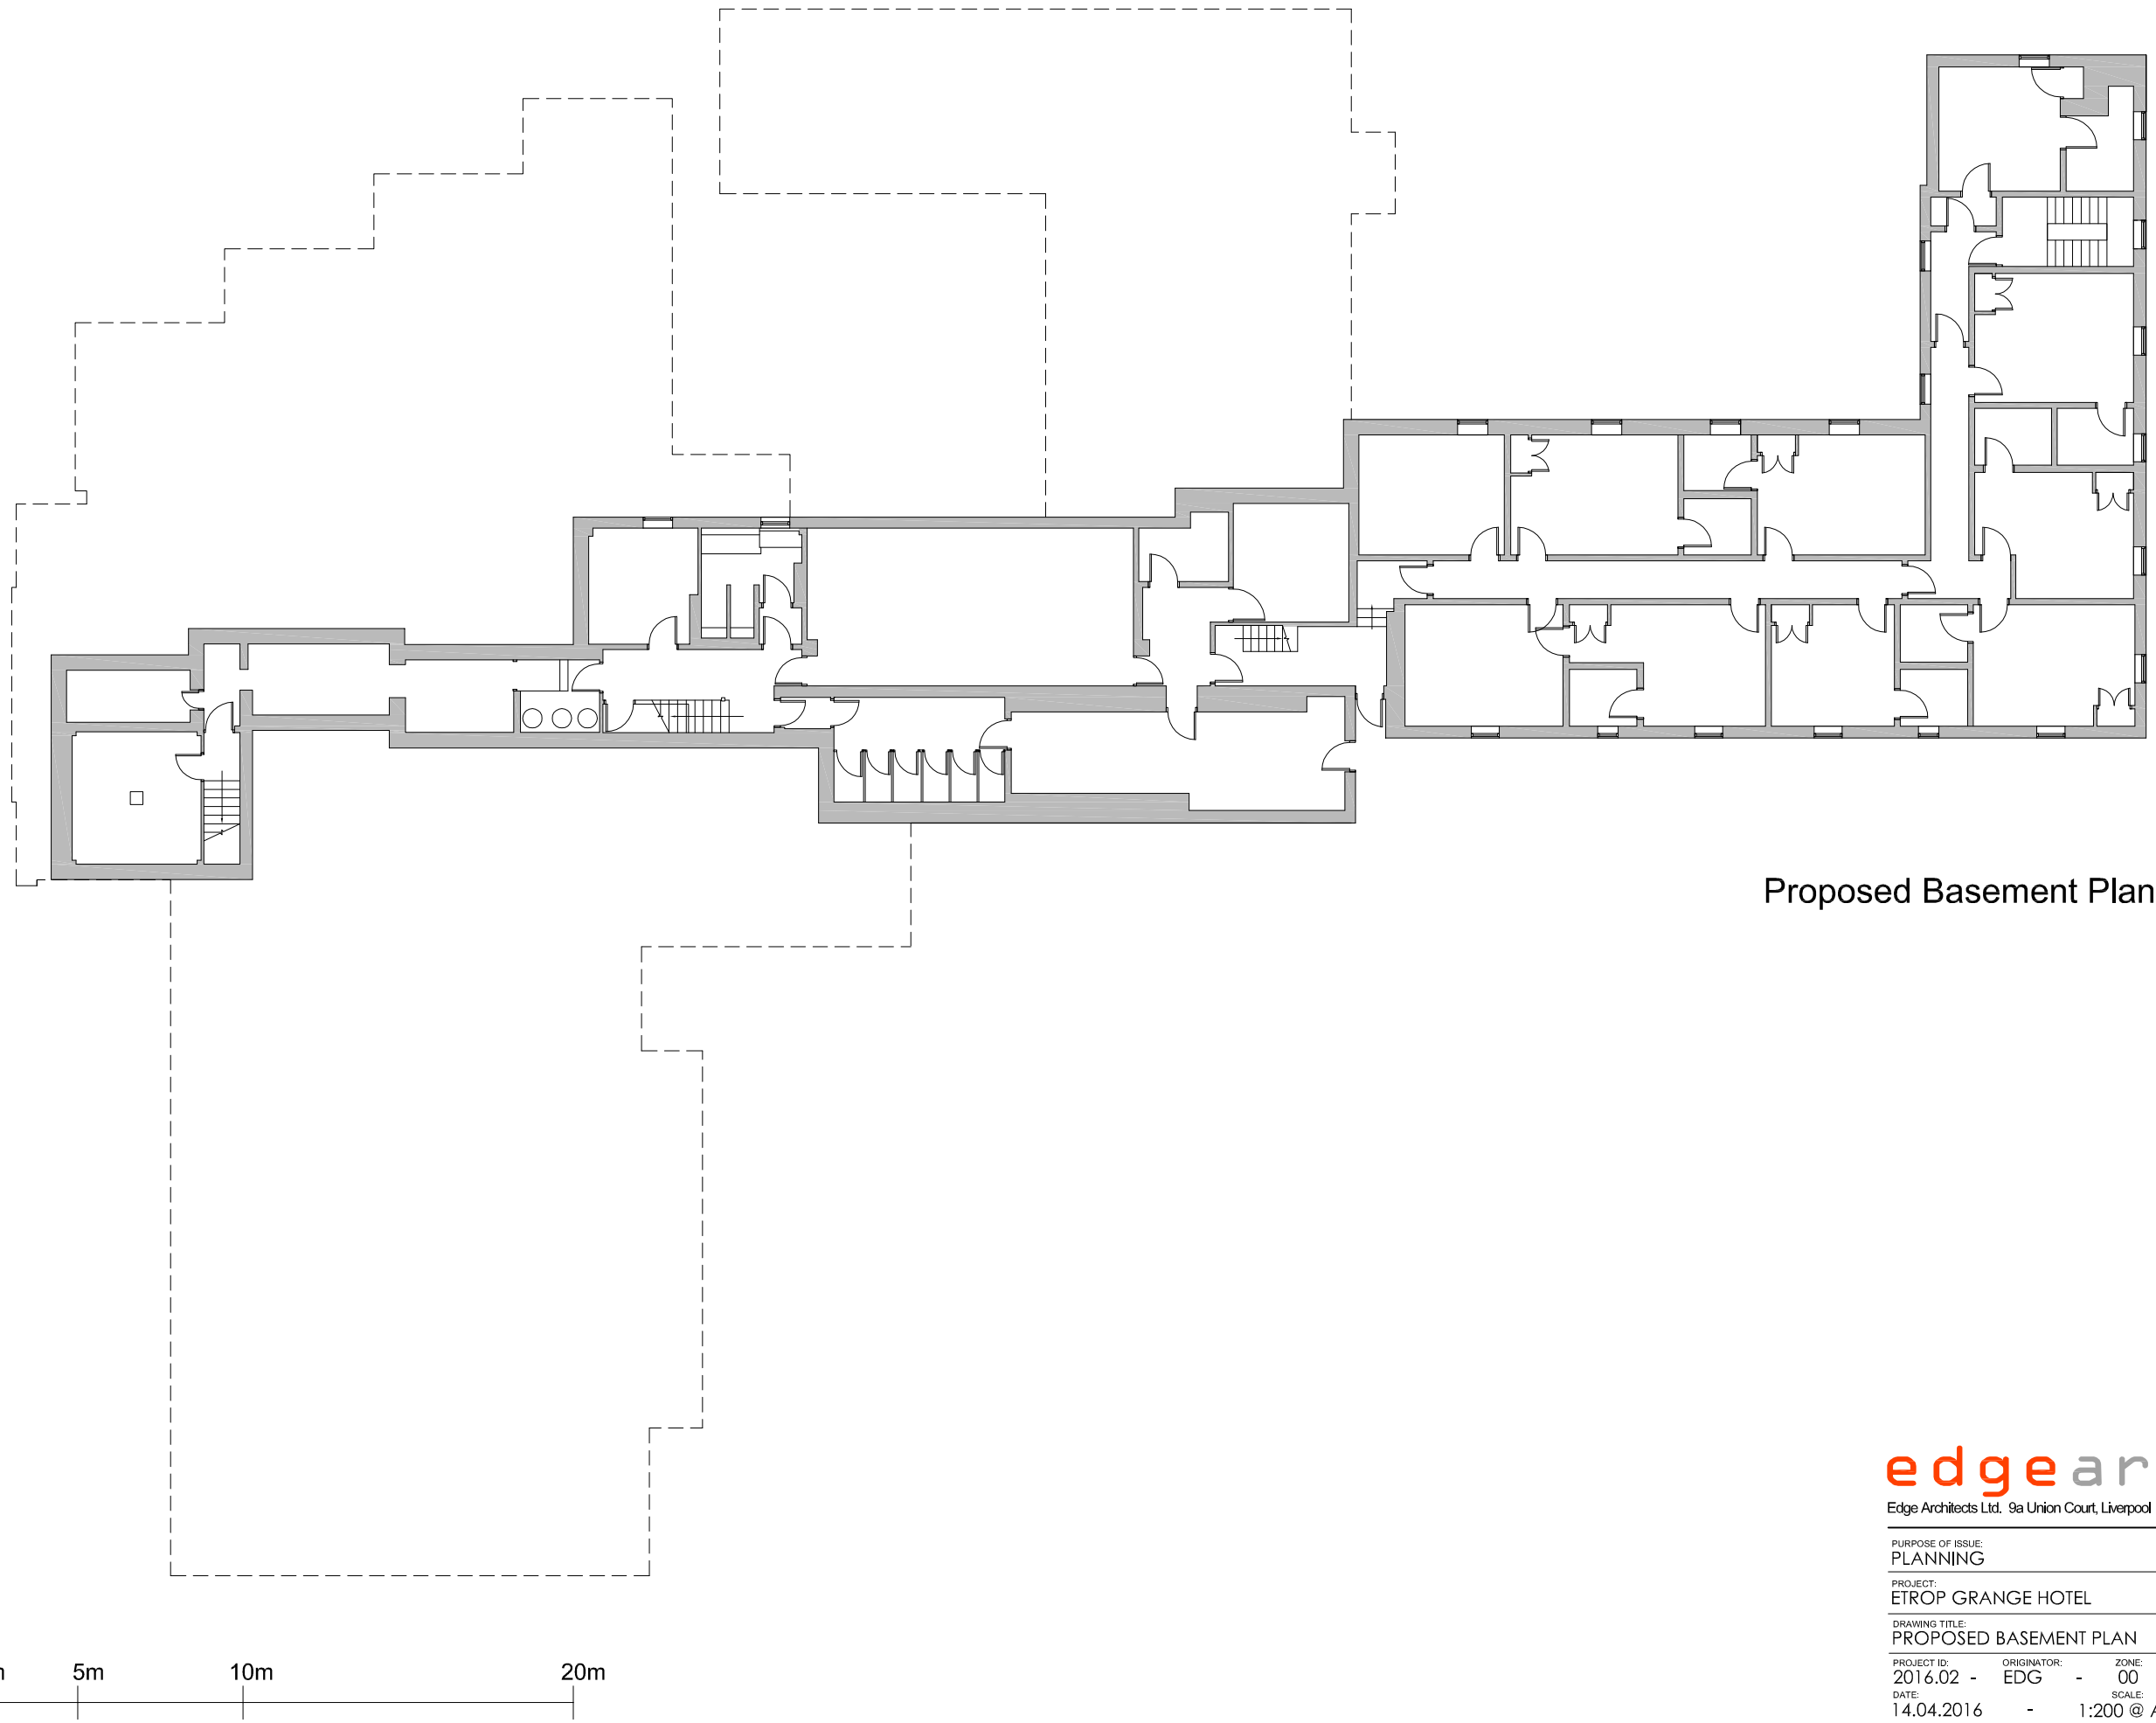

0m 2m 5m 10m 20m

Proposed Basement Plan

edgearchitects
Edge Architects Ltd. 9a Union Court, Liverpool L2 4SJ **T** +44(0)151 236 8681 **E** liverpool@edge-architects.co.uk

PURPOSE OF ISSUE:
PLANNING

PROJECT:
ETROP GRANGE HOTEL

DRAWING TITLE:
PROPOSED BASEMENT PLAN

PROJECT ID:	ORIGINATOR:	ZONE:	LEVEL:	TYPE:	ROLE:	NUMBER:
2016.02 -	EDG -	00 -	B1 -	DR -	A -	3000

DATE:	SCALE:	DRAWN BY:	STATUS:	REVISION
14.04.2016 -	1:200 @ A3 -	AJS -	S2 -	P1.2