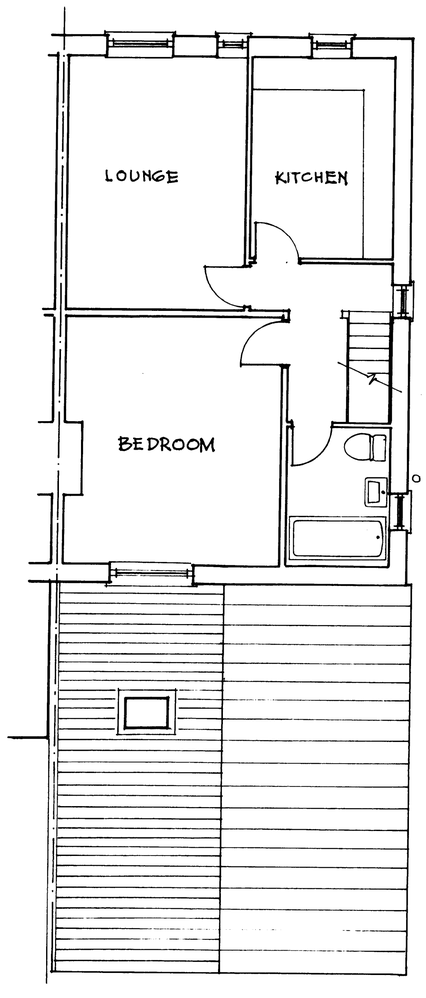

FIRST FLOOR PLAN

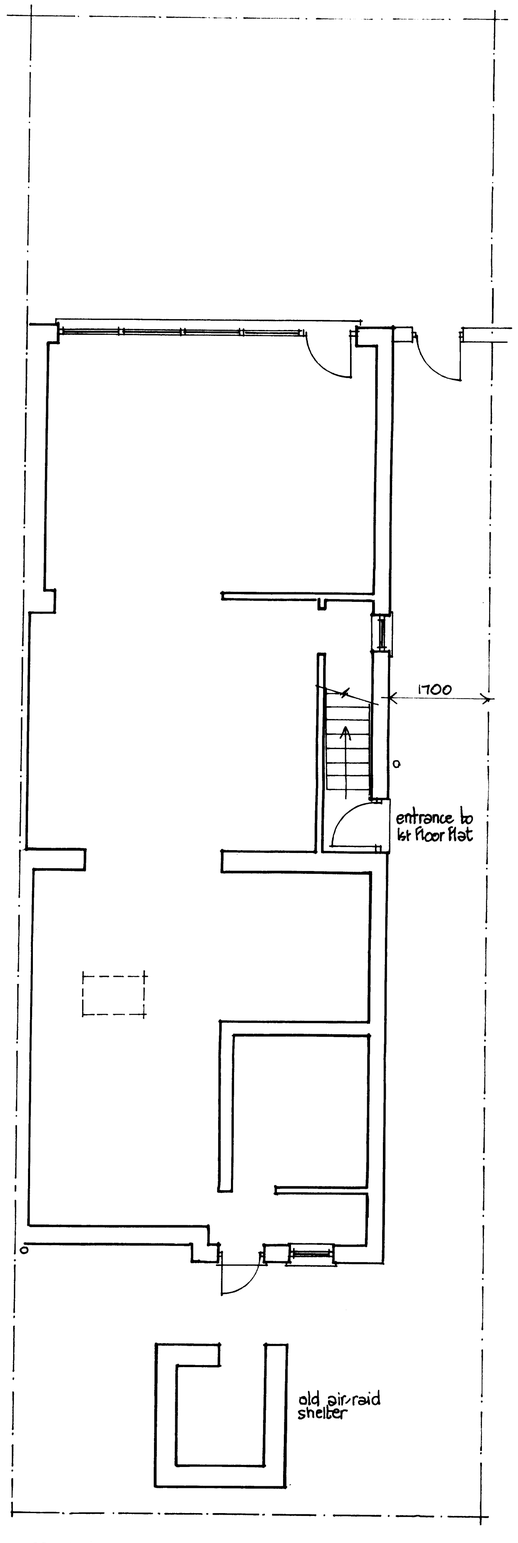

GROUND FLOOR PLAN

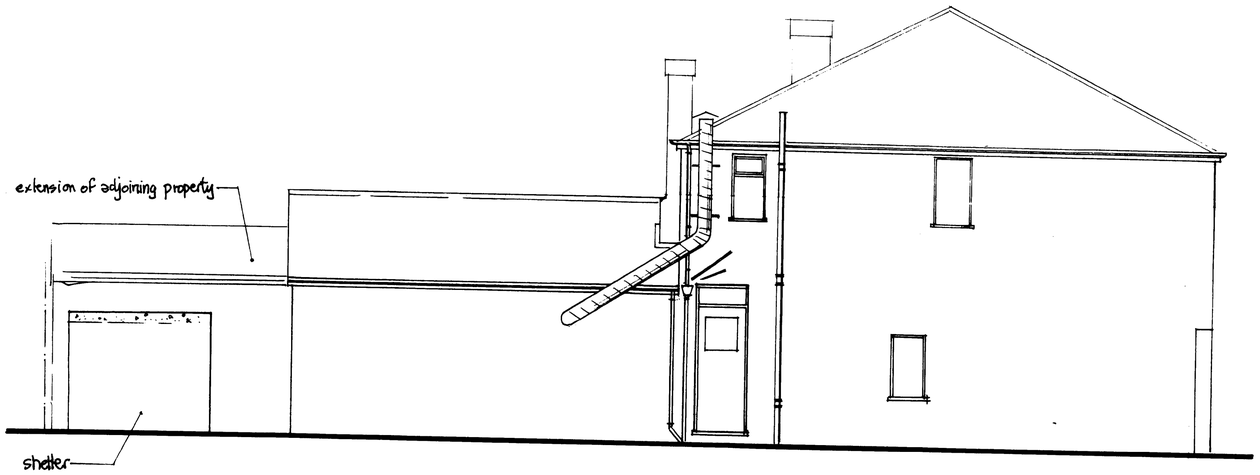

SIDE ELEVATION

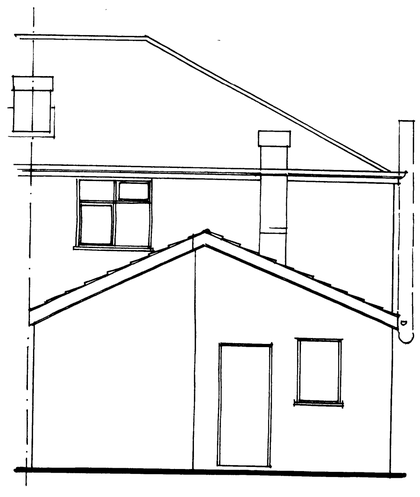

REAR ELEVATION

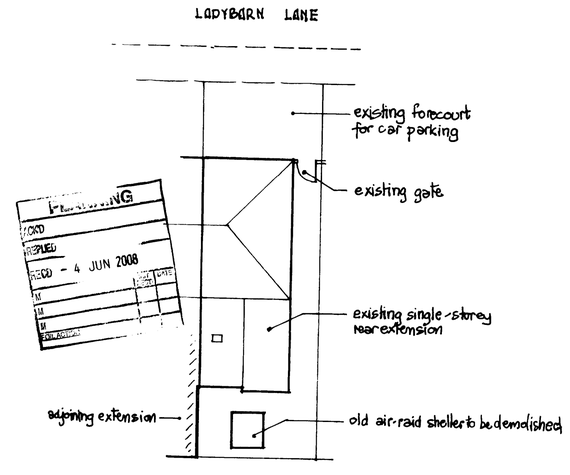

SITE PLAN 1:200

1.

EXISTING PLANS & ELEVATIONS,
73 LADYBARN LANE

SC 1:50