

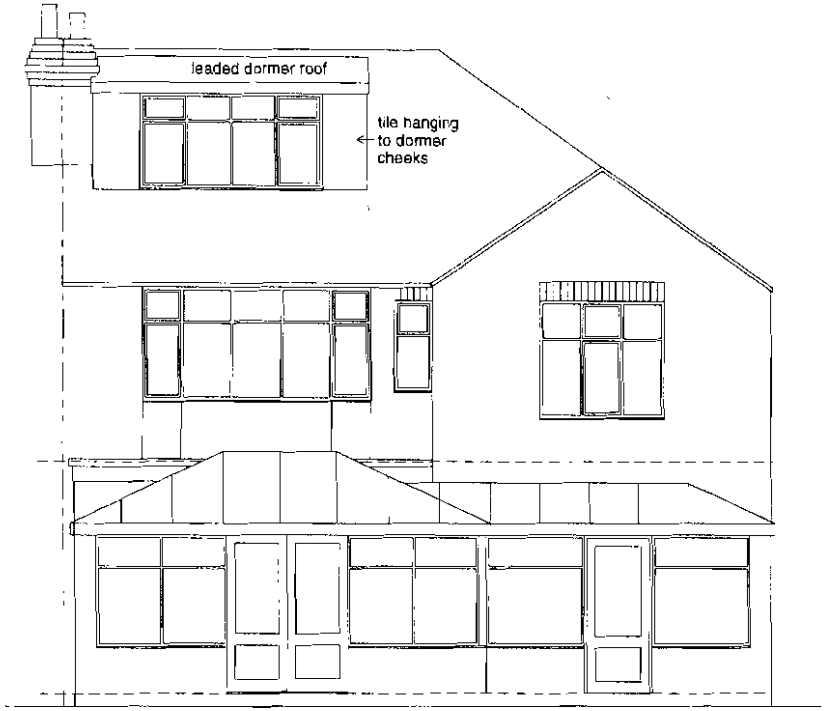


REAR ELEVATION

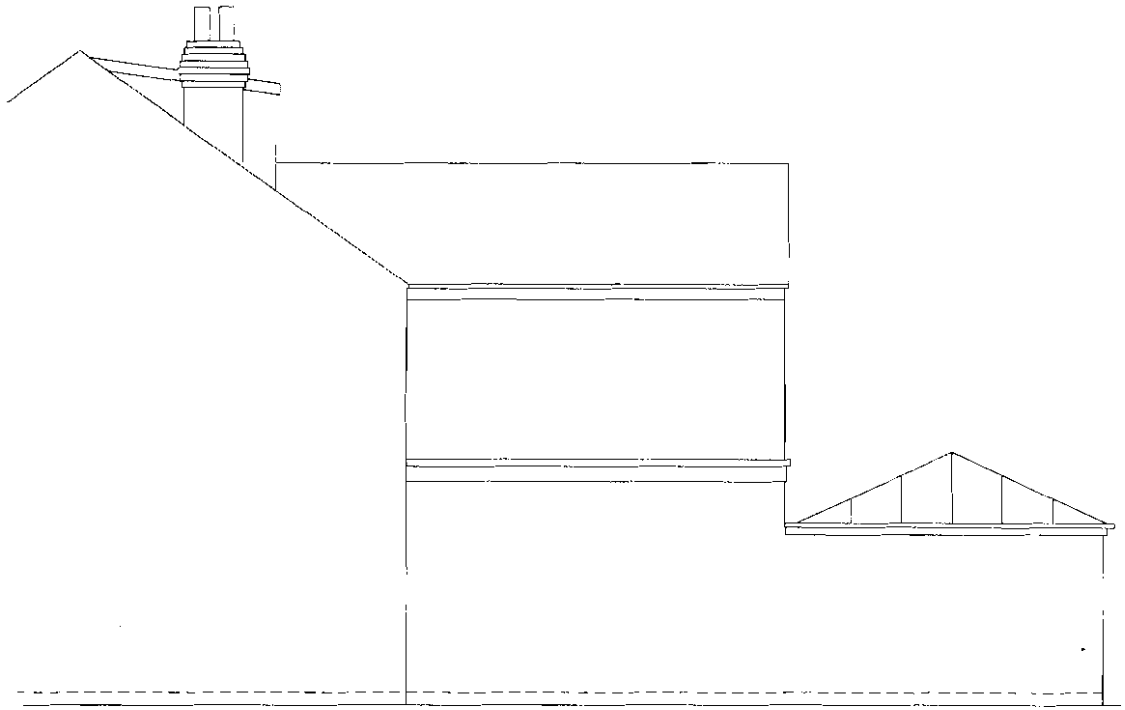


SOUTH SIDE ELEVATION

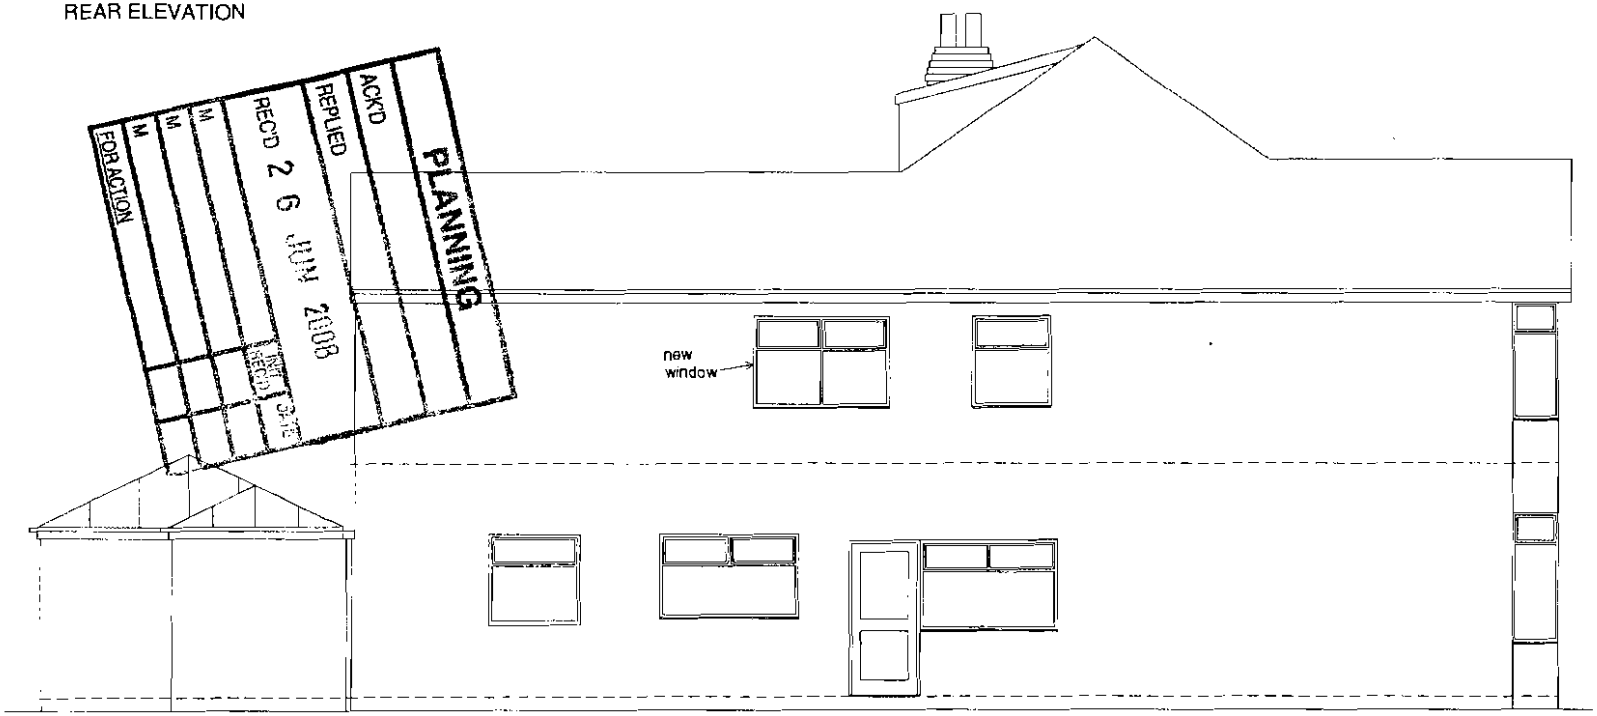


NORTH SIDE ELEVATION

PLANNING
ACK'D
REPLIED
REC'D 26 JUN 2008
FOR ACTION


59 ALEXANDRA ROAD SOUTH
WHALLEY RANGE M16 8GH
drwg no.: 772/8 scale: 1/100
drawn by: gff date: 17.06.08
PROPOSED ELEVATIONS

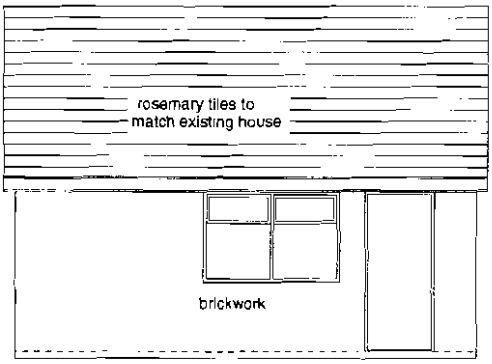


SIDE ELEVATION

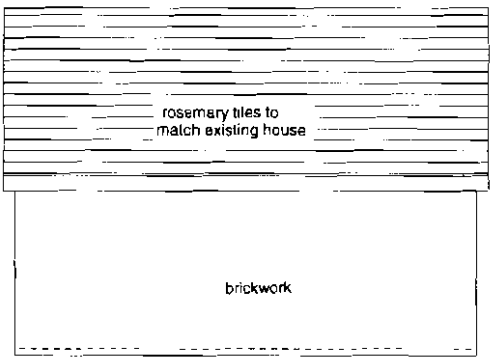


SIDE ELEVATION

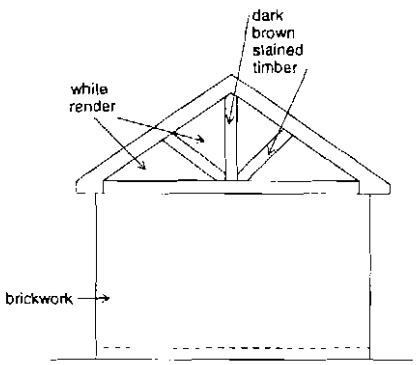


REAR ELEVATION

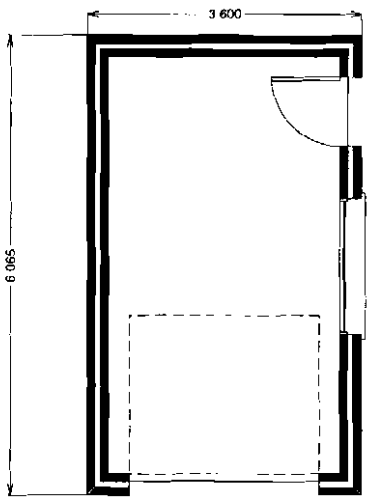

PLAN

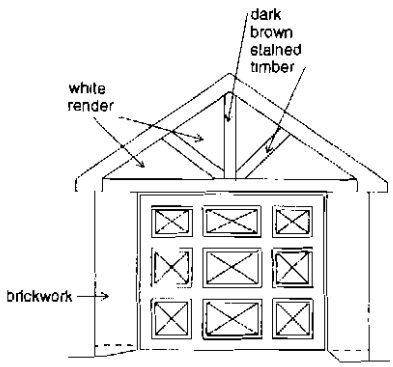

FRONT ELEVATION

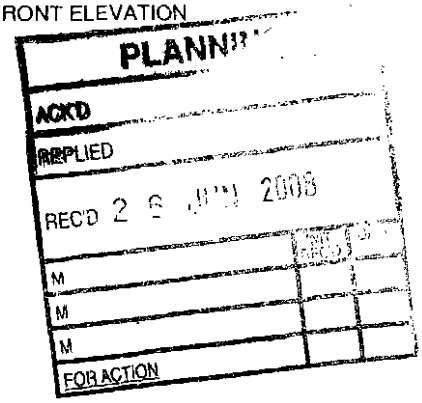

59 ALEXANDRA ROAD SOUTH
WHALLEY RANGE M16 8GH
drwg no.: 772/9 scale: 1/100
drawn by: gff date: 24.06.08
PROPOSED GARAGE