1 Existing Entrance with Sliding Gate

2 Proposed secure gated entrance to parking

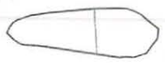

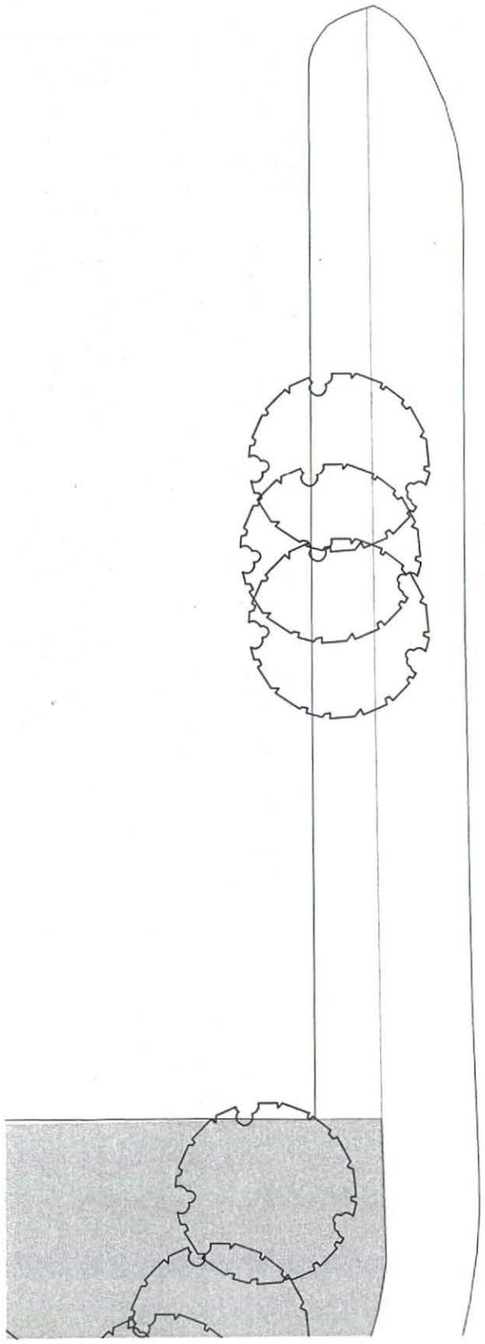

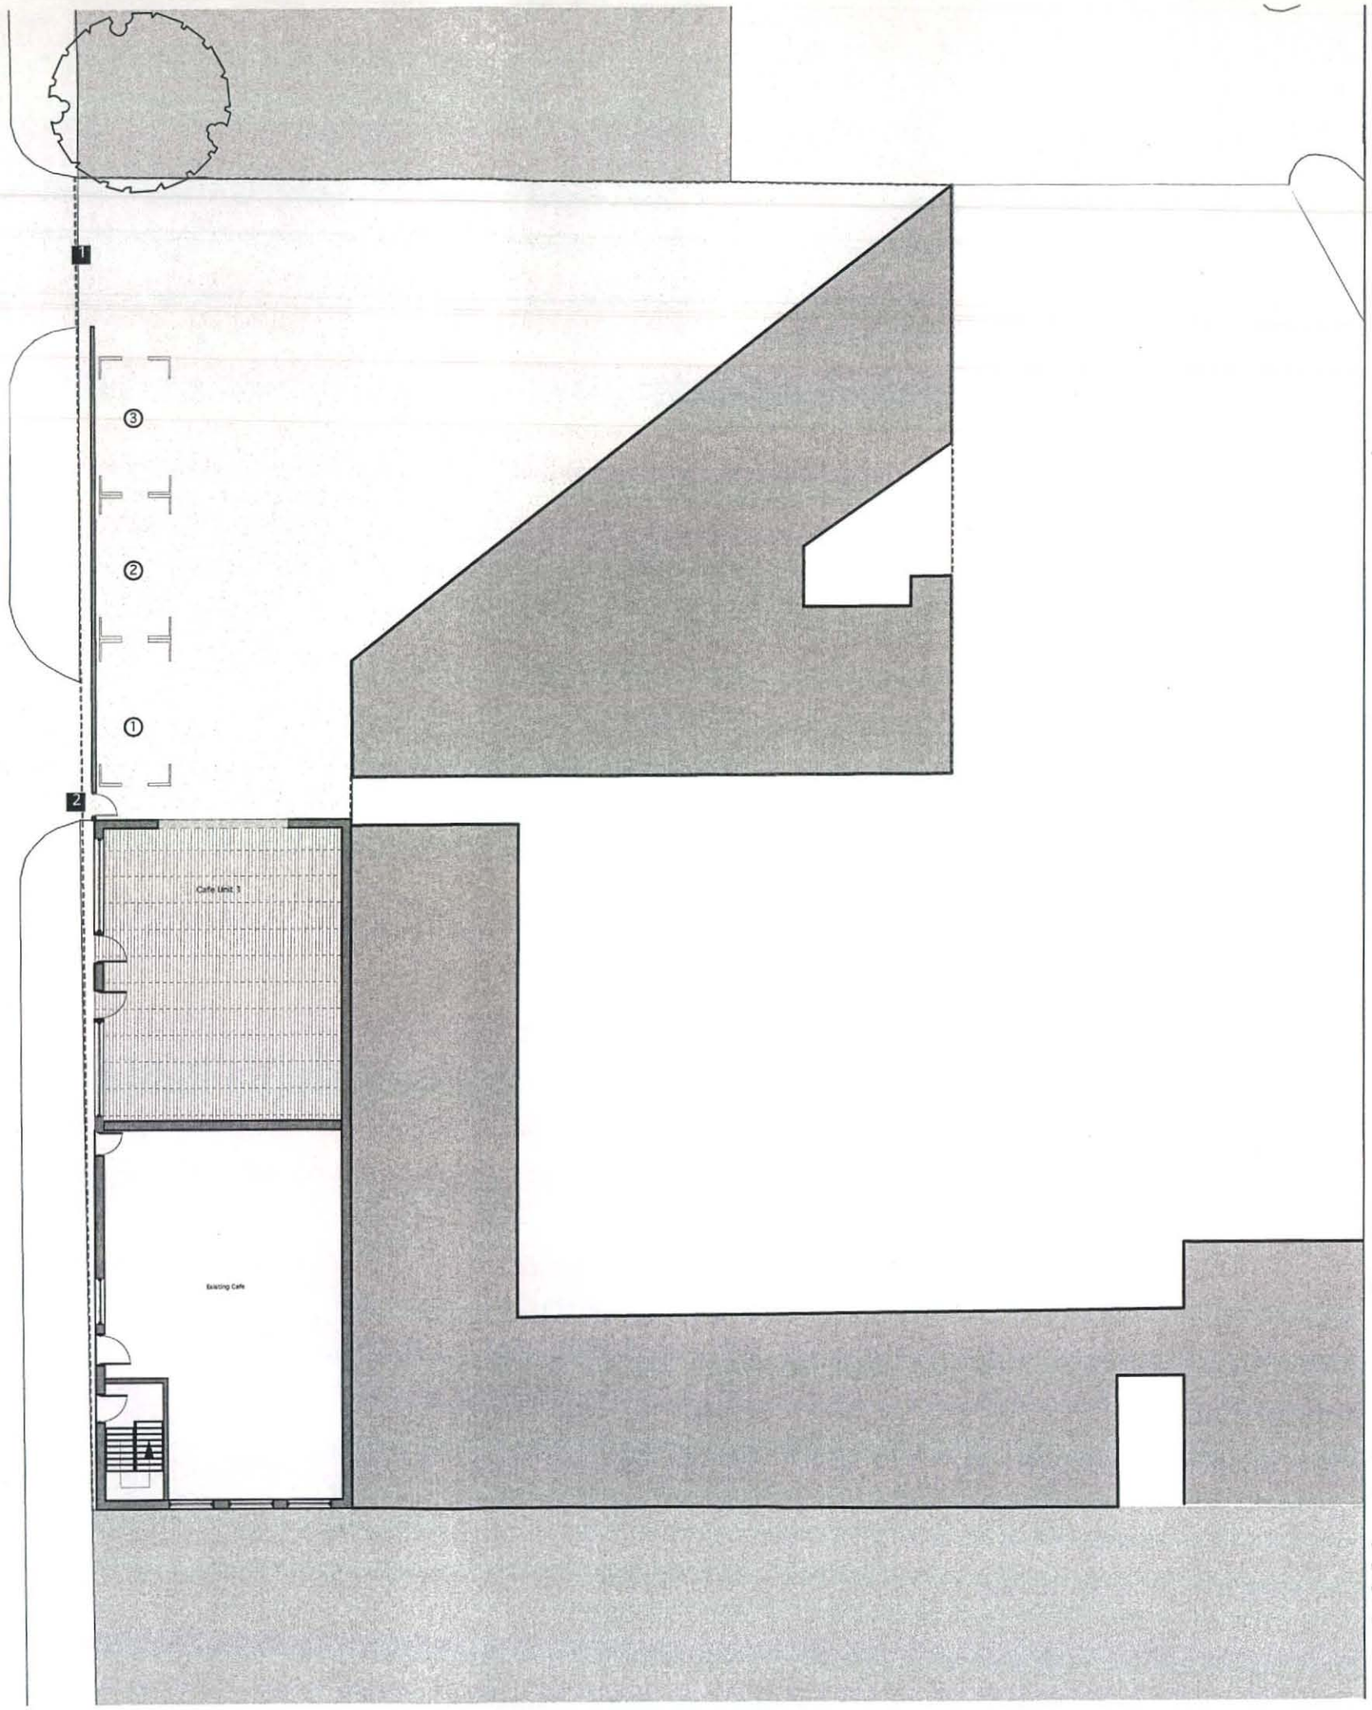

HILLKIRK STREET

Design and drawings are the copyright of architecture:m

Written permission must be sought before duplication

Any discrepancy found between information given on this drawing and that given elsewhere or recorded on site shall be notified immediately to the project architect in writing

Do not scale from this drawing or derive dimensions from digital media

All dimensions are to be checked prior to works commencing on site

Status Key
S: Survey
F: Feasibility
P: Planning
D: Detailed Detail
T: Tender
C: Construction
B: As Built

architecture:m
RIBA
Chartered Practice
a: 1st floor,
12 tariff street
manchester,
m1 2ff
t: +44 (0) 161 237 3324
f: +44 (0) 161 236 7448
e: mail@architecturem.co.uk

p: Hillkirk Street, MCR
d: Prop GF

d: 14.06.12
s: 1:200@a3
db: MA
n:

project: 303 • drawing: 202 • status: P • rev: A



HILLKIRK STREET

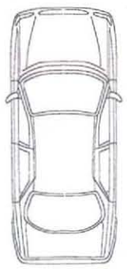

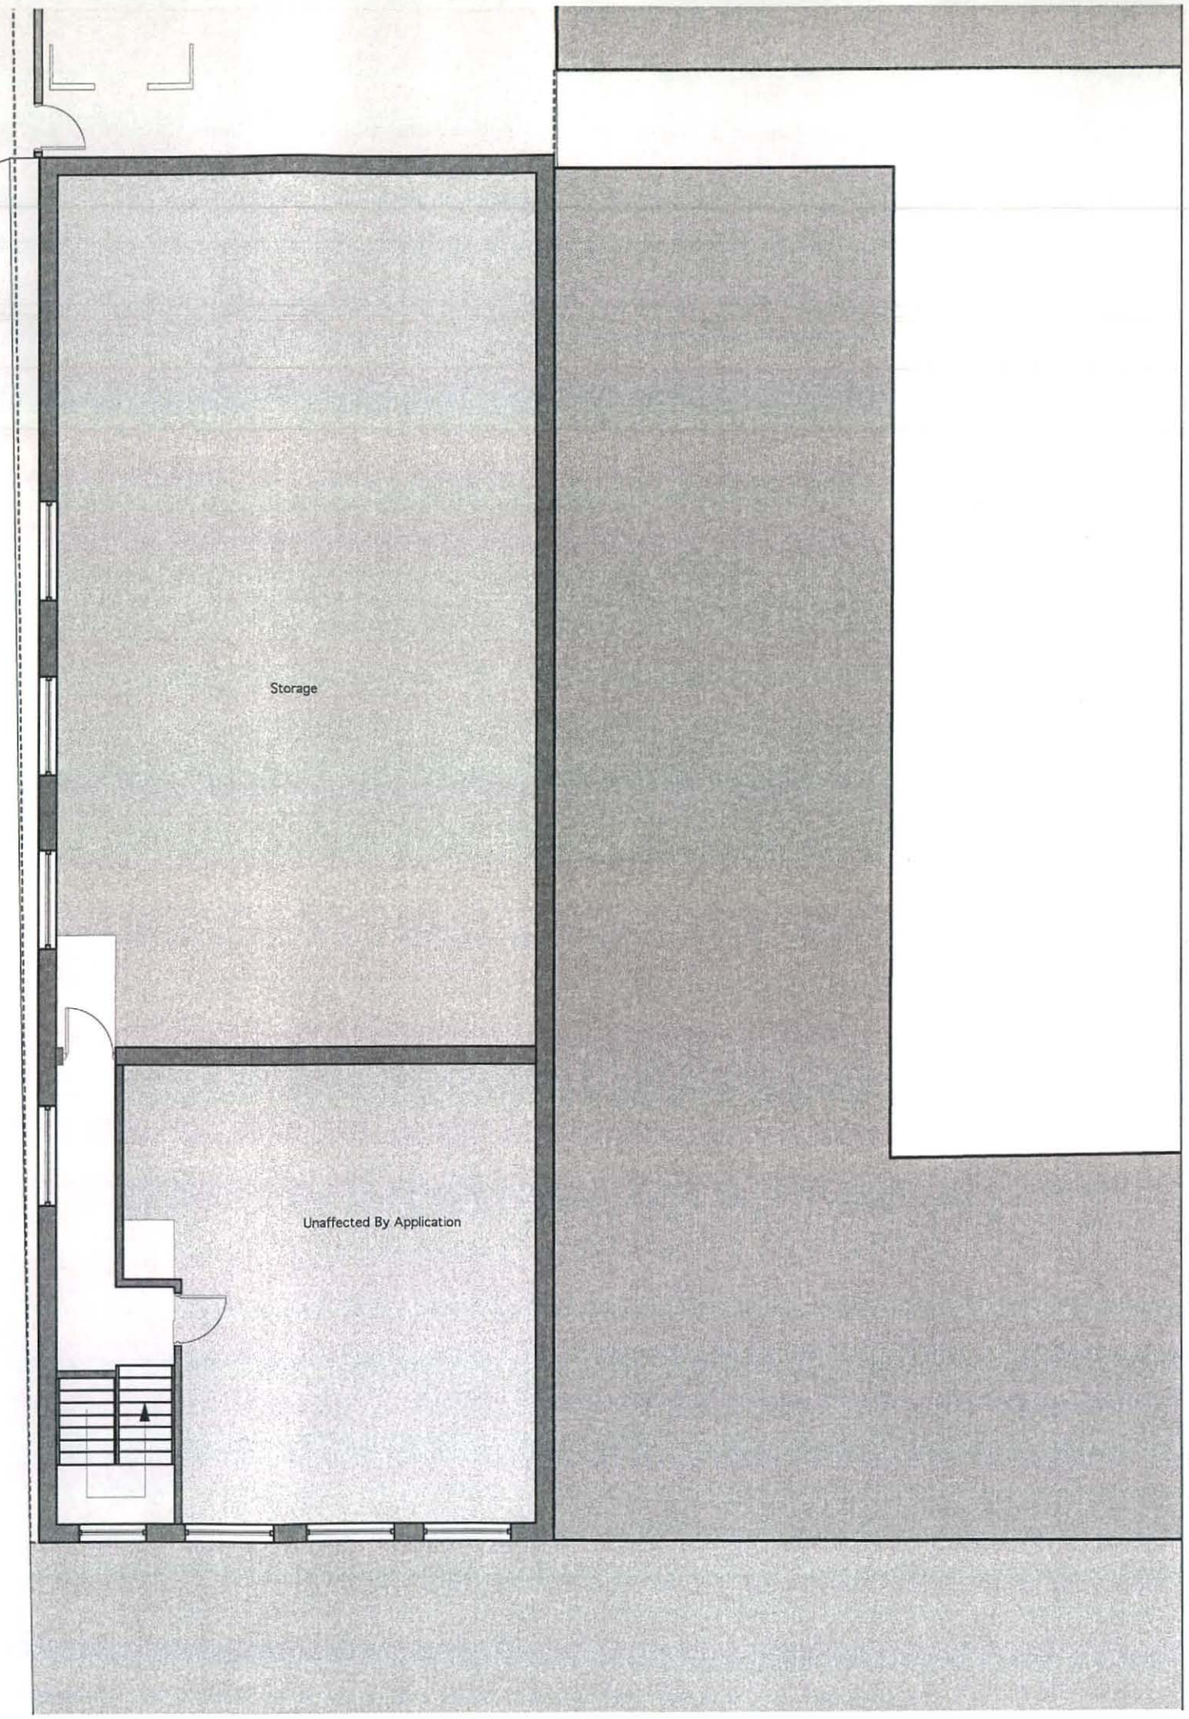

Design and drawings are the copyright of architecture:m

Written permission must be sought before duplication

Any discrepancy found between information given on this drawing and that given elsewhere or recorded on site shall be notified immediately to the project architect in writing

Do not scale from this drawing or derive dimensions from digital media

All dimensions are to be checked prior to works commencing on site

Status Key
S: Survey
F: Feasibility
P: Planning
D: Detailed Detail
T: Tender
C: Construction
B: As Built

architecture:m
RIBA
Chartered Practice
a: 1st floor,
12 tariff street,
manchester,
m1 2ff
t: +44 (0) 161 237 3324
f: +44 (0) 161 236 7448
e: mail@architecturem.co.uk

p: Hillkirk Street, MCR
d: Prop FF

d: 14.06.12
s: 1:100@a3
db: MA
n:

project: 303 • drawing: 201 • status: P • rev: A



HILLKIRK STREET

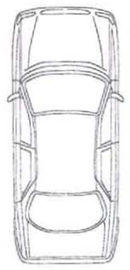

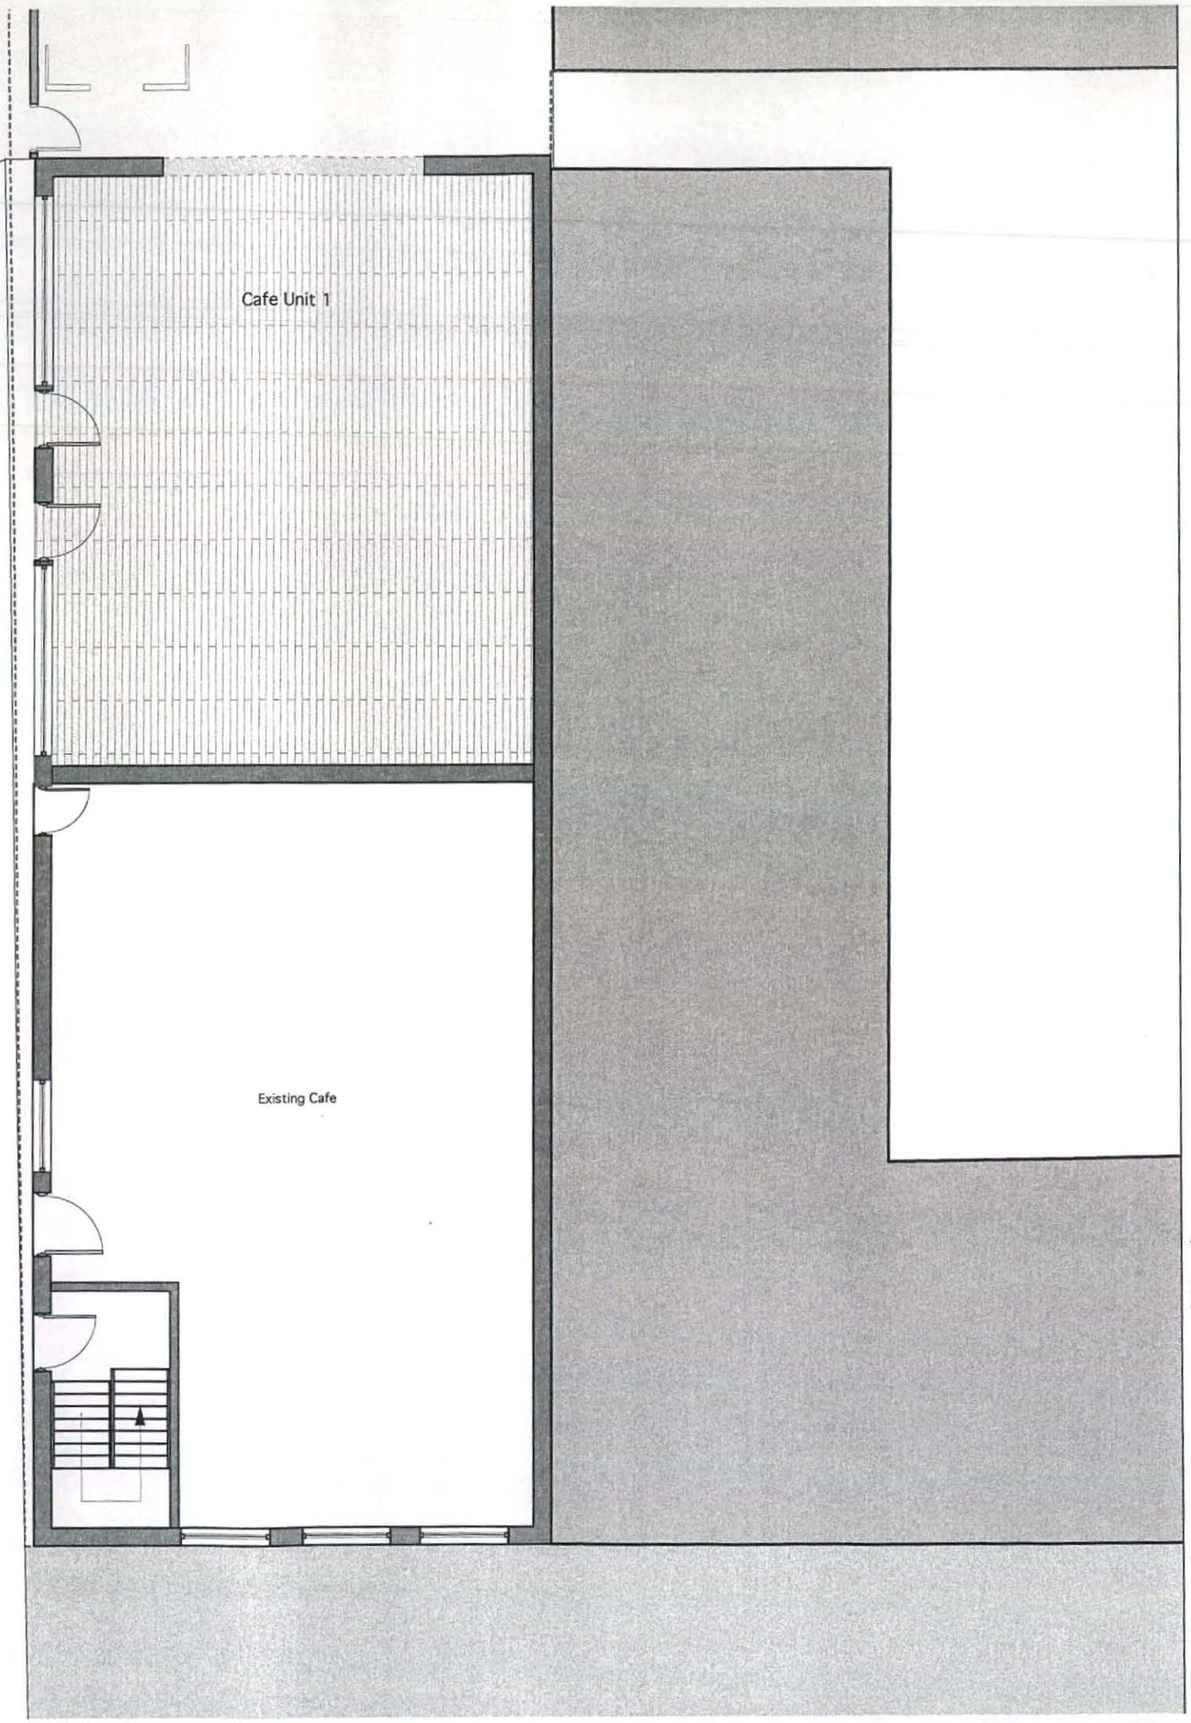

Design and drawings are the copyright of architecture:m

Written permission must be sought before duplication

Any discrepancy found between information given on this drawing and that given elsewhere or recorded on site shall be notified immediately to the project architect in writing

Do not scale from this drawing or derive dimensions from digital media

All dimensions are to be checked prior to works commencing on site

Status Key
S: Survey
F: Feasibility
P: Planning
D: Detailed Detail
T: Tender
C: Construction
B: As Built

architecture:m
RIBA
Chartered Practice
a: 1st floor,
12 tariff street,
manchester,
m1 2ff
t: +44 [0] 161 237 3324
f: +44 [0] 161 236 7448
e: mail@architecturem.co.uk

p: Hillkirk Street, MCR
d: Prop GF

d: 14.06.12
s: 1:100@a3
db: MA
n:

project: 303 • drawing: 200 • status: P • rev: A

1 Existing Brickwork
2 Existing Windows with roller shutters
3 Existing Signage

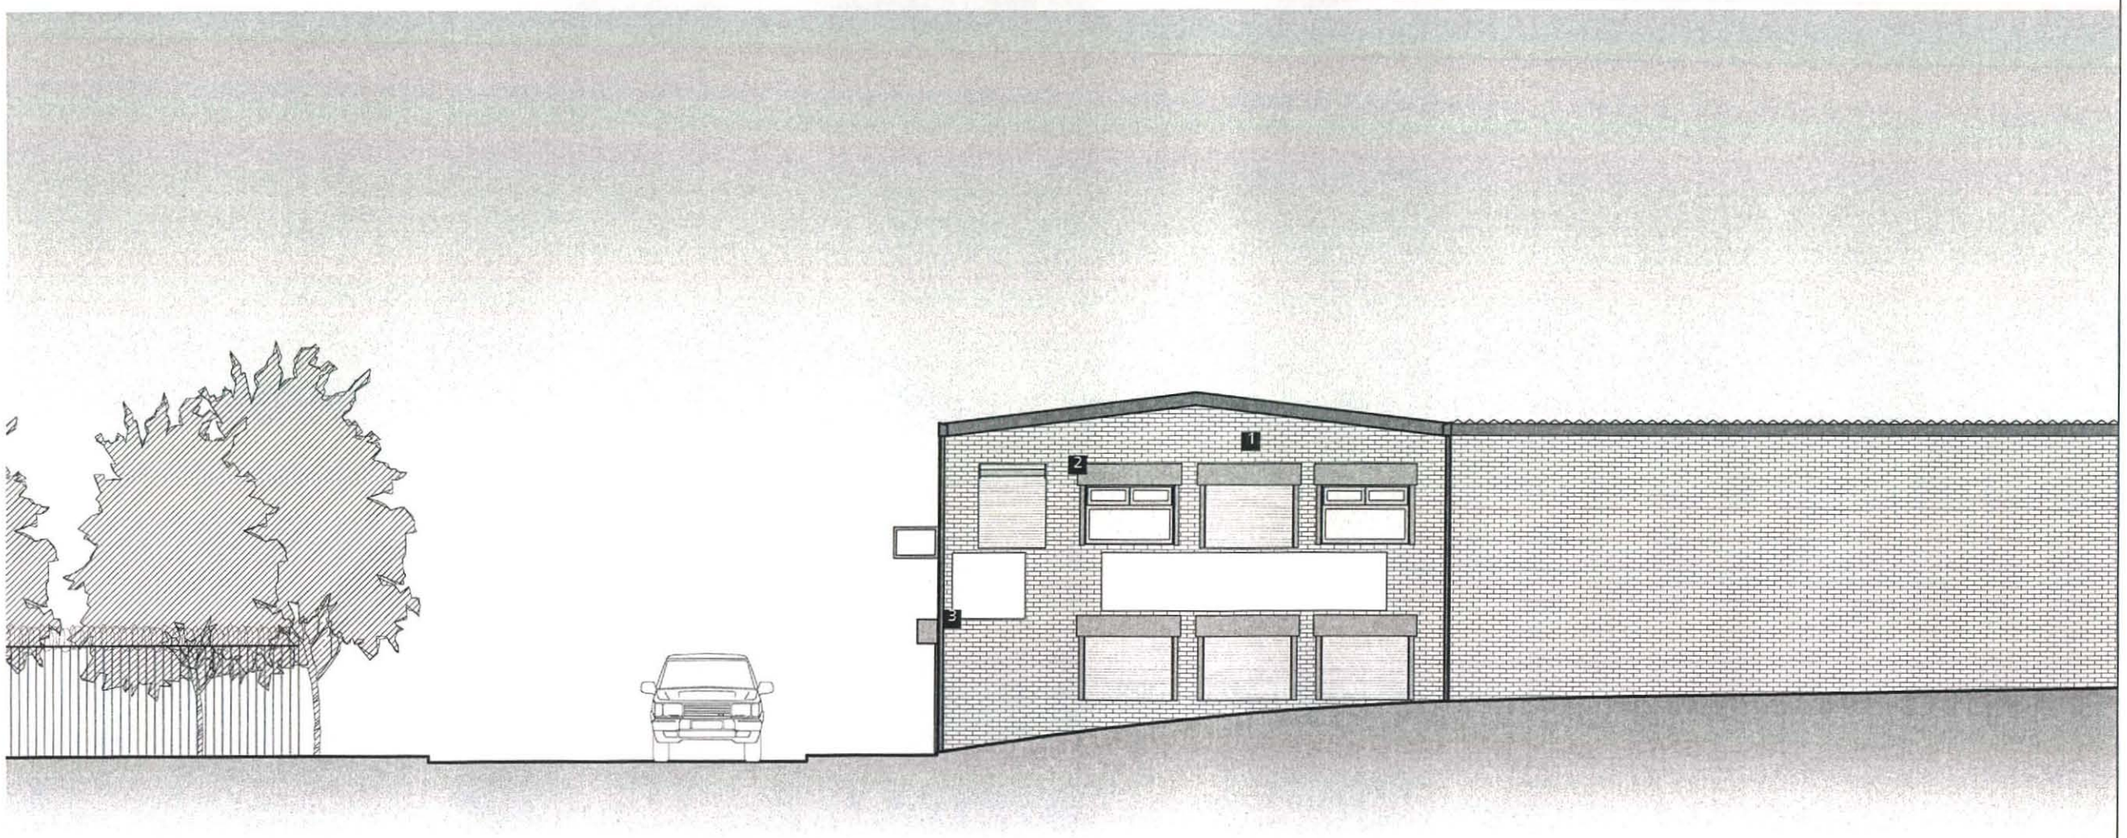

Design and drawings are the copyright of architecture:m

Written permission must be sought before duplication

Any discrepancy found between information given on this drawing and that given elsewhere or recorded on site shall be notified immediately to the project architect in writing

Do not scale from this drawing or derive dimensions from digital media

All dimensions are to be checked prior to works commencing on site

Status Key
S: Survey
F: Feasibility
P: Planning
D: Detailed Detail
T: Tender
C: Construction
B: As Built

architecture:m
RIBA
Chartered Practice
a: 1st floor,
12 tariff street
manchester,
m1 2ff
t: +44 [0] 161 2373324
f: +44 [0] 161 236 7448
e: mail@architecturem.co.uk

p: Hillkirk Street, MCR
d: Prop South Elev

d: 14.06.12
s: 1:100@a3
db: MA
n:

project: 303 • drawing: 211 • status: P • rev: A

1 Existing Brickwork
2 Existing Windows with roller shutters
3 Existing Signage
4 New uPVC Windows with roller shutters to match existing
5 New frontage, uPVC Frames and Door with Double Glazing
6 Existing Entrances

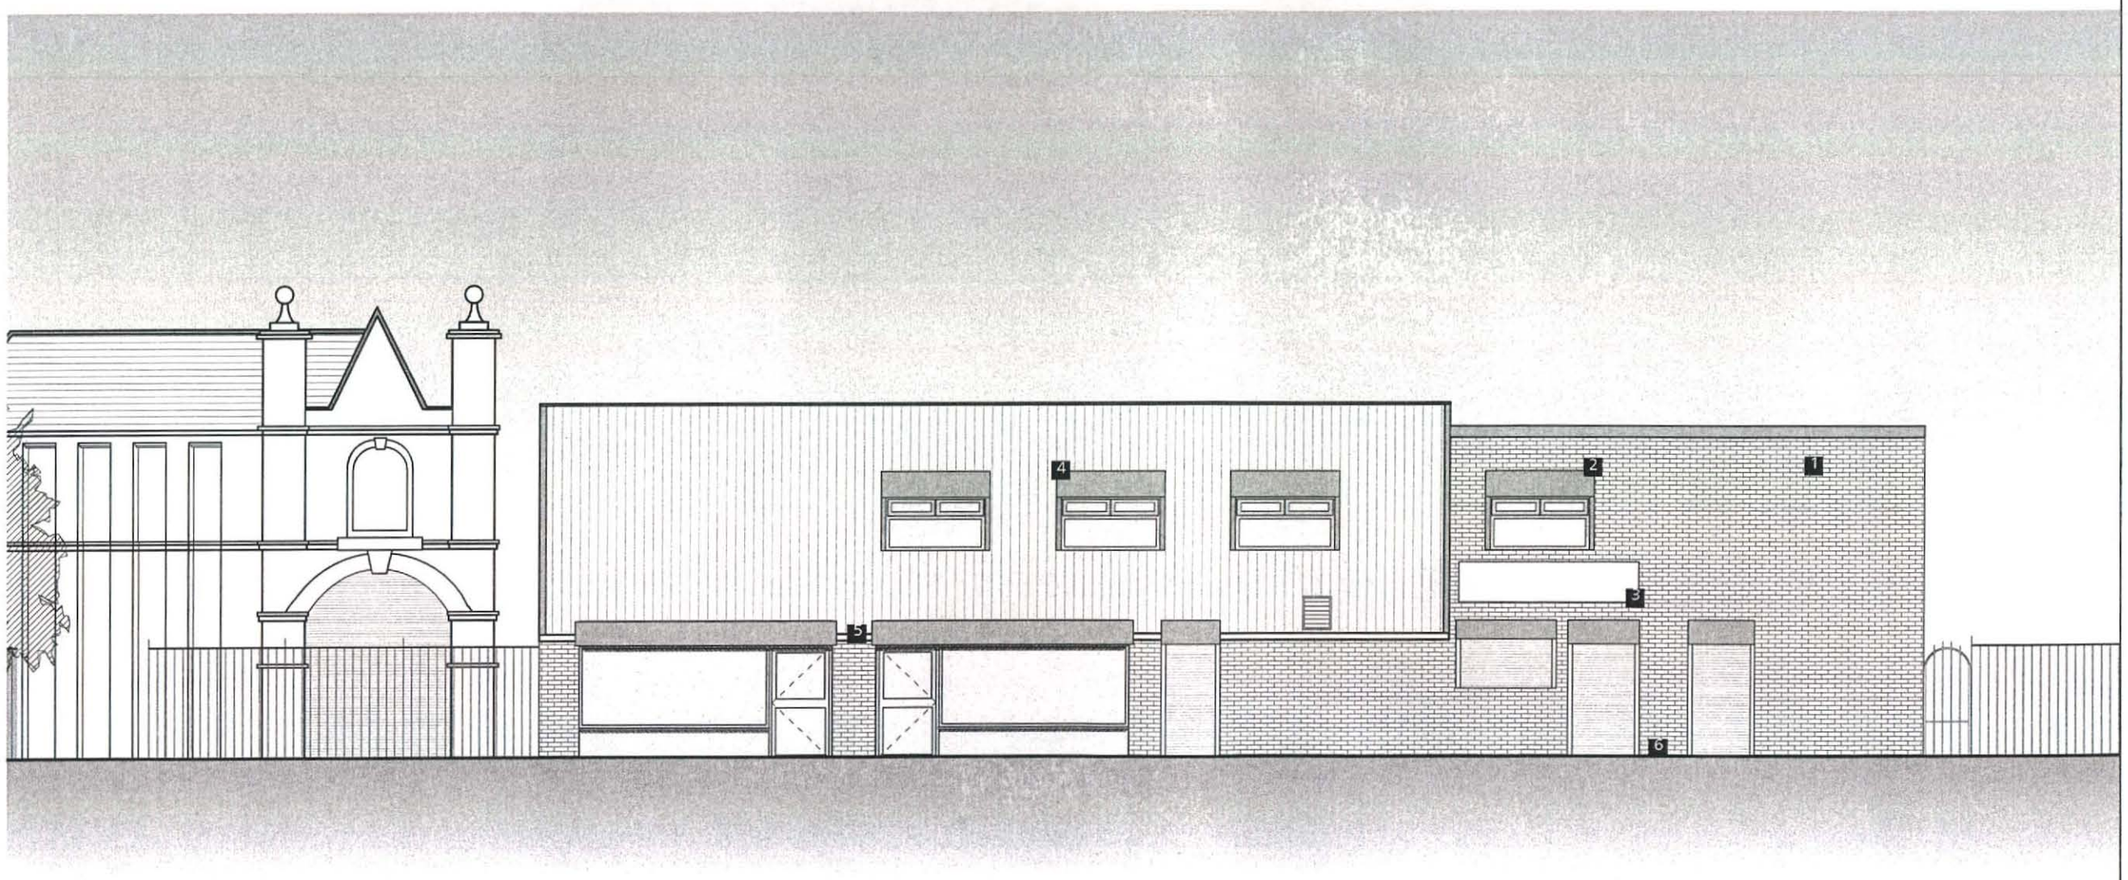

Design and drawings are the copyright of architecture:m

Written permission must be sought before duplication

Any discrepancy found between information given on this drawing and that given elsewhere or recorded on site shall be notified immediately to the project architect in writing

Do not scale from this drawing or derive dimensions from digital media

All dimensions are to be checked prior to works commencing on site

Status Key
S: Survey
F: Feasibility
P: Planning
D: Detailed Detail
T: Tender
C: Construction
B: As Built

architecture:m
RIBA
Chartered Practice
a: 1st floor,
12 tariff street,
manchester,
m1 2ff
t: +44 (0) 161 2373324
f: +44 (0) 161 236 7448
e: mail@architecturem.co.uk

p: Hillkirk Street, MCR
d: Prop West Elev

d: 14.05.12
s: 1:100@a3
db: MA
n:

project: 303 • drawing: 212 • status: P • rev: A

1 Existing Brickwork
2 Existing Entrance with roller shutters
3 Existing Steel facade

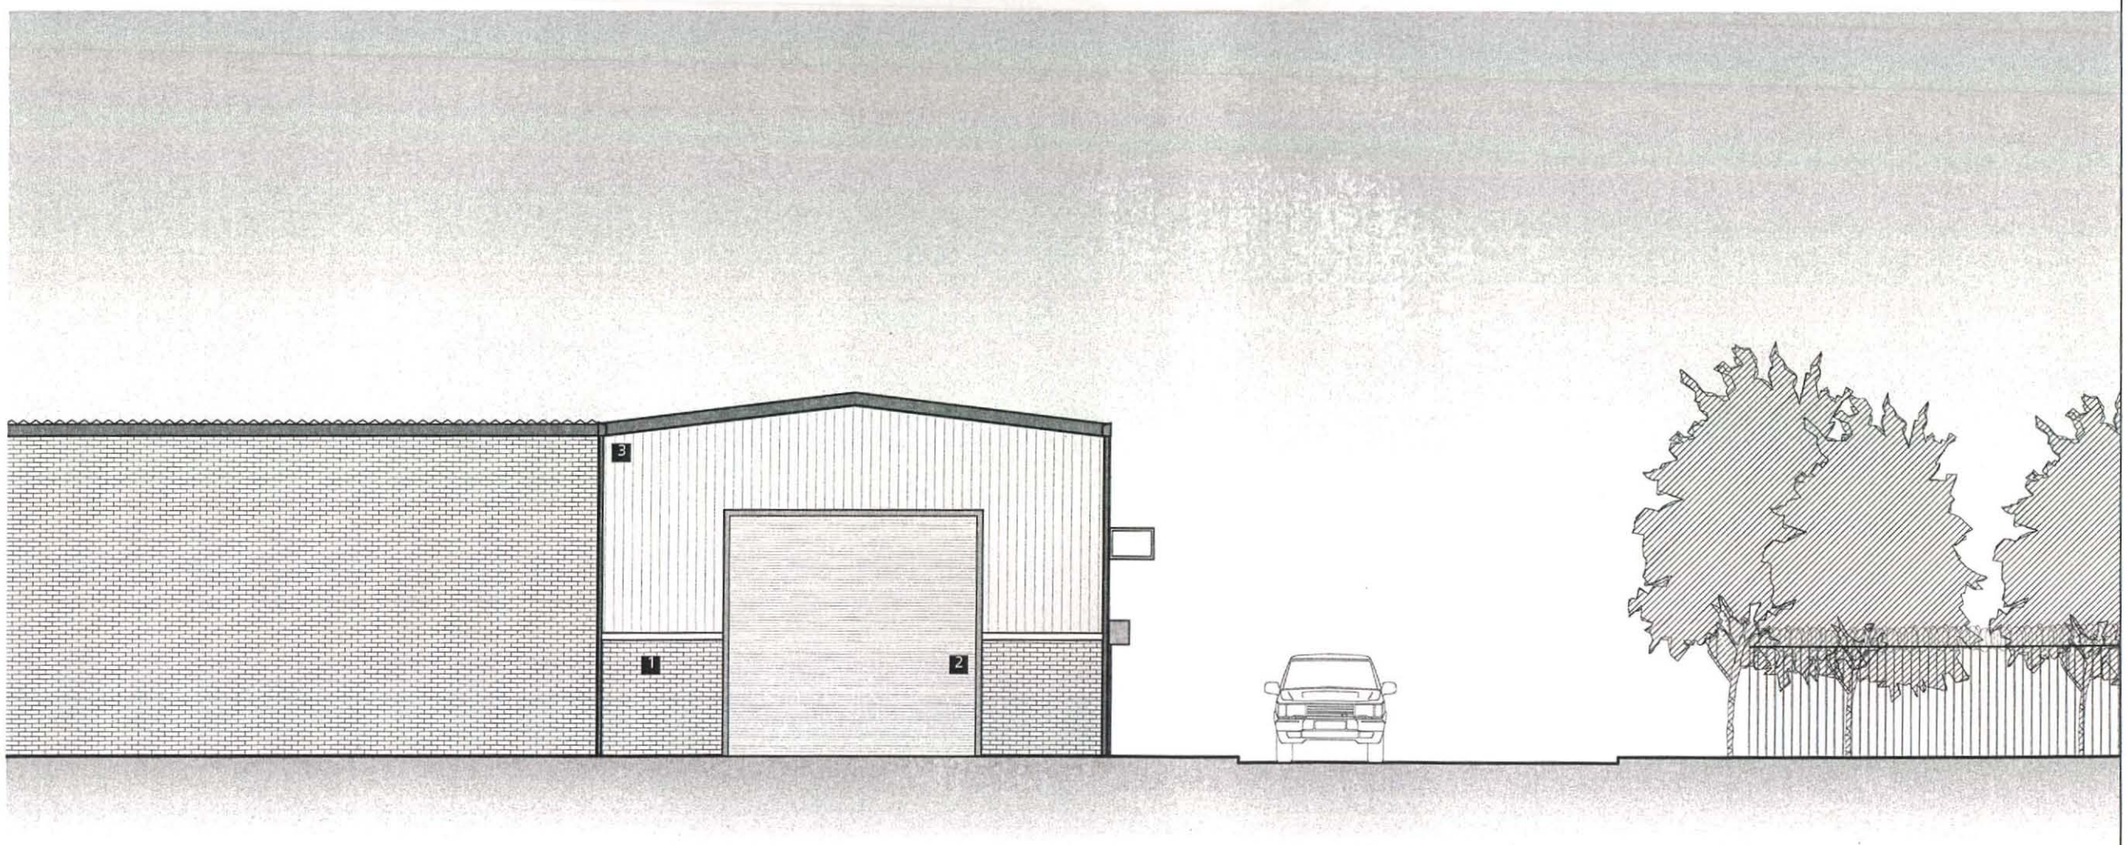

Design and drawings are the copyright of architecture:m

Written permission must be sought before duplication

Any discrepancy found between information given on this drawing and that given elsewhere or recorded on site shall be notified immediately to the project architect in writing

Do not scale from this drawing or derive dimensions from digital media

All dimensions are to be checked prior to works commencing on site

Status Key
S: Survey
F: Feasibility
P: Planning
D: Detailed Detail
T: Tender
C: Construction
B: As Built

architecture:m
RIBA
Chartered Practice
a: 1st floor,
12 tariff street
manchester,
m1 2ff
t: +44 [0] 161 237 3324
f: +44 [0] 161 236 7448
e: mail@architecturem.co.uk

p: Hillkirk Street, MCR
d: Prop North Elev

d: 14.06.12
s: 1:100@a3
db: MA
n:

project: 303 • drawing: 210 • status: P • rev: A

06 Proposed Drawings