
PROPOSED SITE PLAN

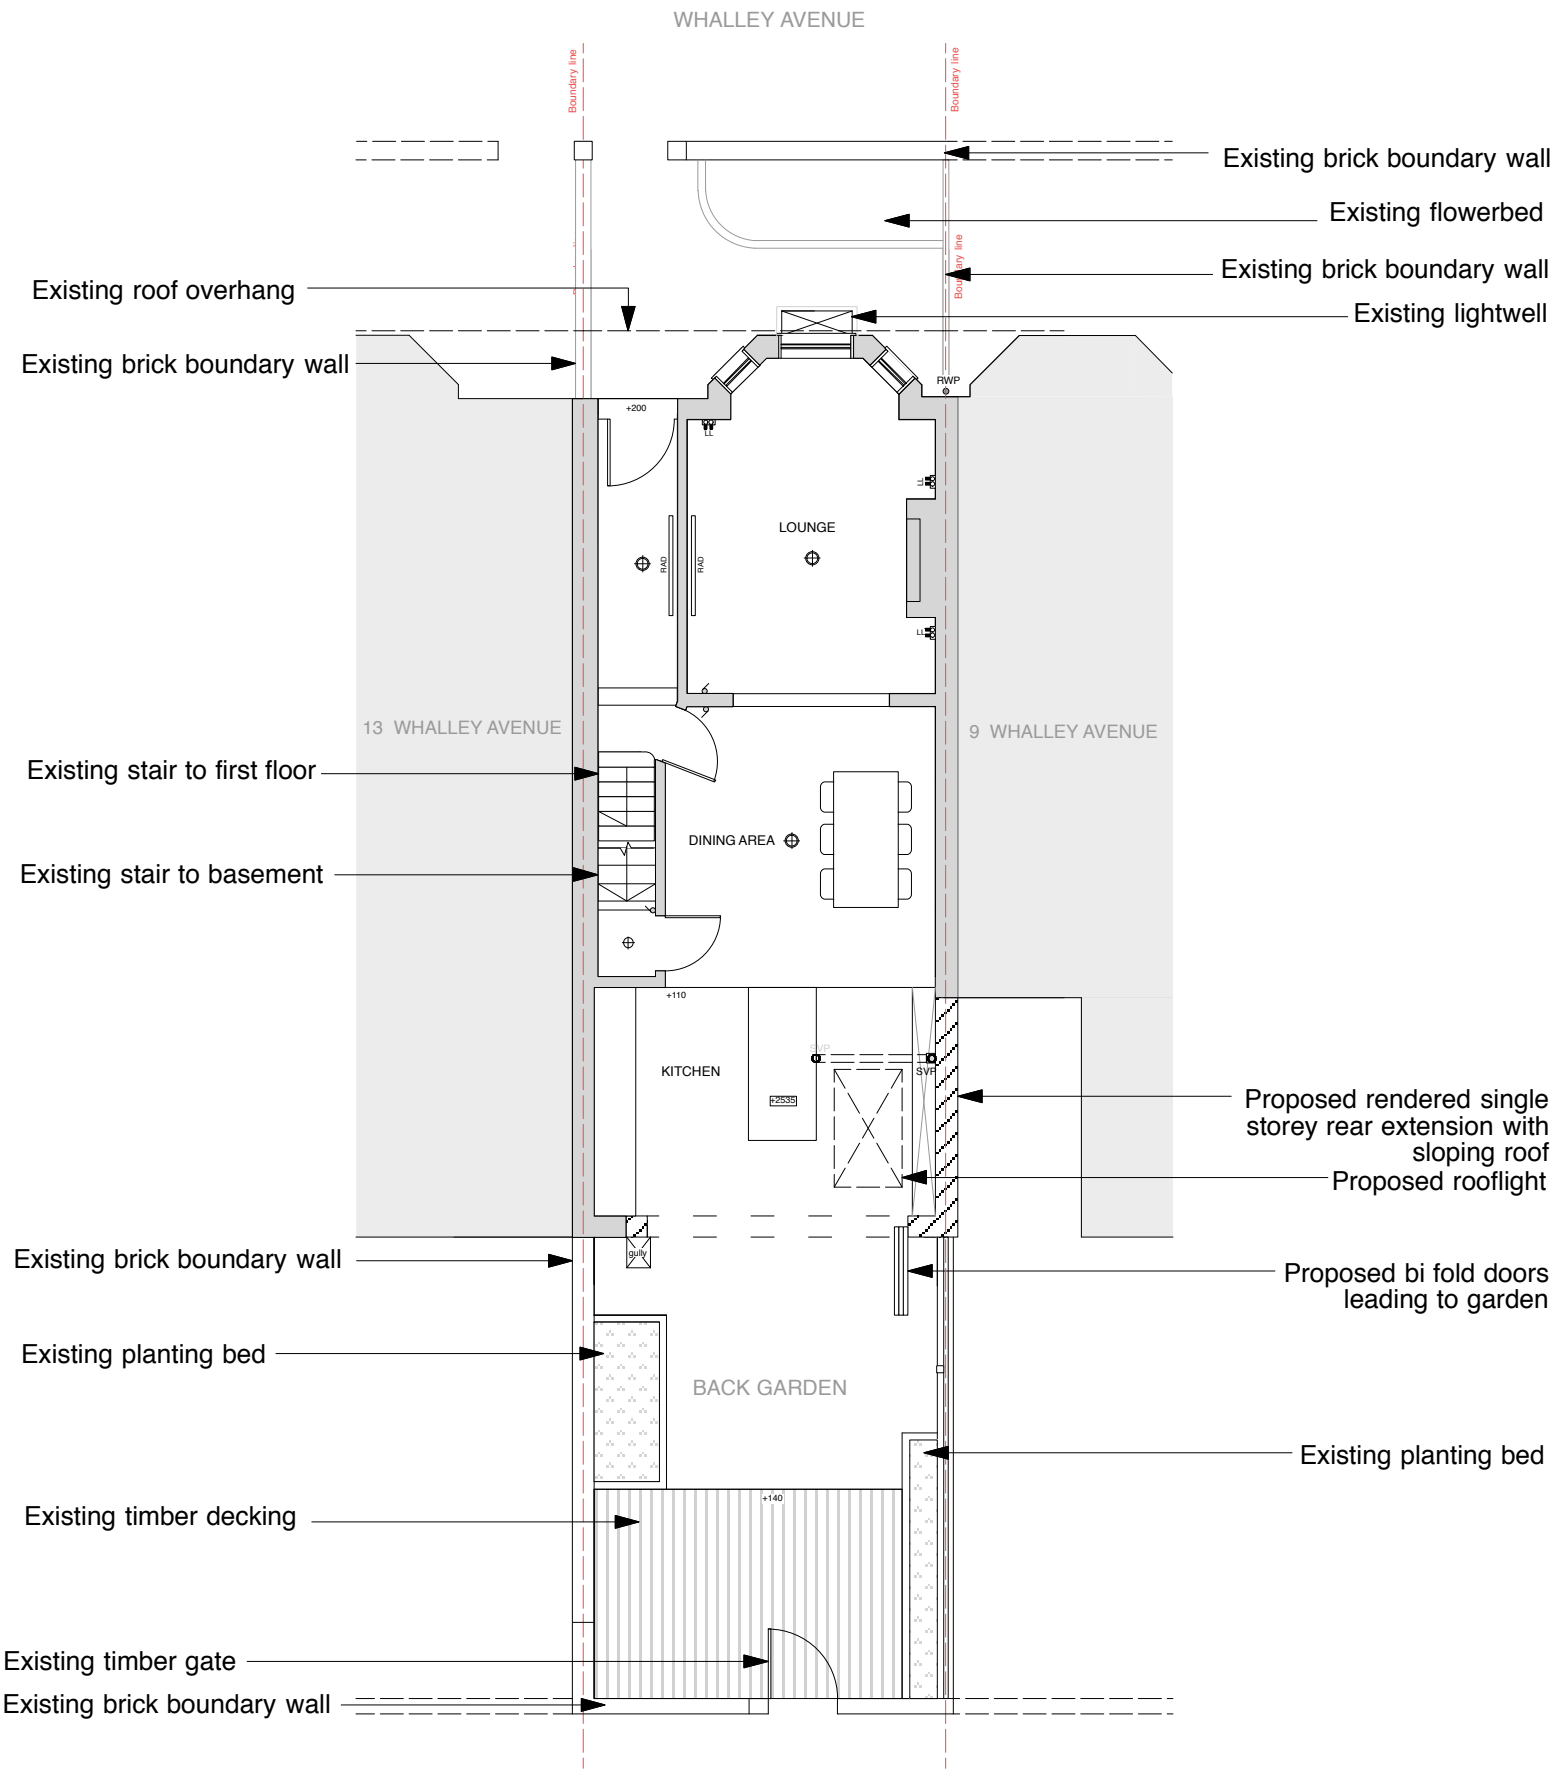

0 1m 2m 3m 4m 5m

© COPYRIGHT This drawing is protected by copyright, it may not be reproduced in any form or by any means for any purpose, without gaining written permission from Butterfield Architecture.
NOTES This drawing is to be read in conjunction with all relevant Butterfield Architecture, Structural Engineer's, Service Engineer's, and Subcontractor drawings.
Review all drawings and report any discrepancies to Butterfield Architecture prior to consulting.
Do not scale from this drawing. All dimensions and levels including any abutment to existing structures to be checked on site prior to commencemen. All dimensions in millimeters unless stated otherwise.
Work from figured dimensions only.
No deviation from details shown on this drawing is allowed without Butterfield Architecture prior permission in writing.
All work to be carried out in accordance with British Standard Codes of Practice, Statutory requirements and the Contract Documents.

CLIENT ADDRESS	Robert and Elena Patrick 11 Whalley Avenue Chorlton, Manchester M21 8TU	SCALE	1:100 @ A3 see scale bar
		ISSUE	Planning
		DATE	21/09/2016
PROJECT TITLE	Proposed Single Storey Rear Extension and Attic Dormer	PROPOSED SITE PLAN	Notes
PROJECT ADDRESS	11 Whalley Avenue Chorlton, Manchester M21 8TU		

REVISION	DWG NO	JOB NO
	2098/Planning/Pr/SPlan	2098

BUTTERFIELD ARCHITECTURE
ARCHITECTURE \ INTERIORS \ PROJECT MANAGEMENT
E \ PAULA@BUTTERFIELDARCHITECTURE.CO.UK
M \ +44 (0) 7779302856
W \ BUTTERFIELDARCHITECTURE.CO.UK
102 ROSENEATH RD, URMSTON, MANCHESTER, M41 5AZ